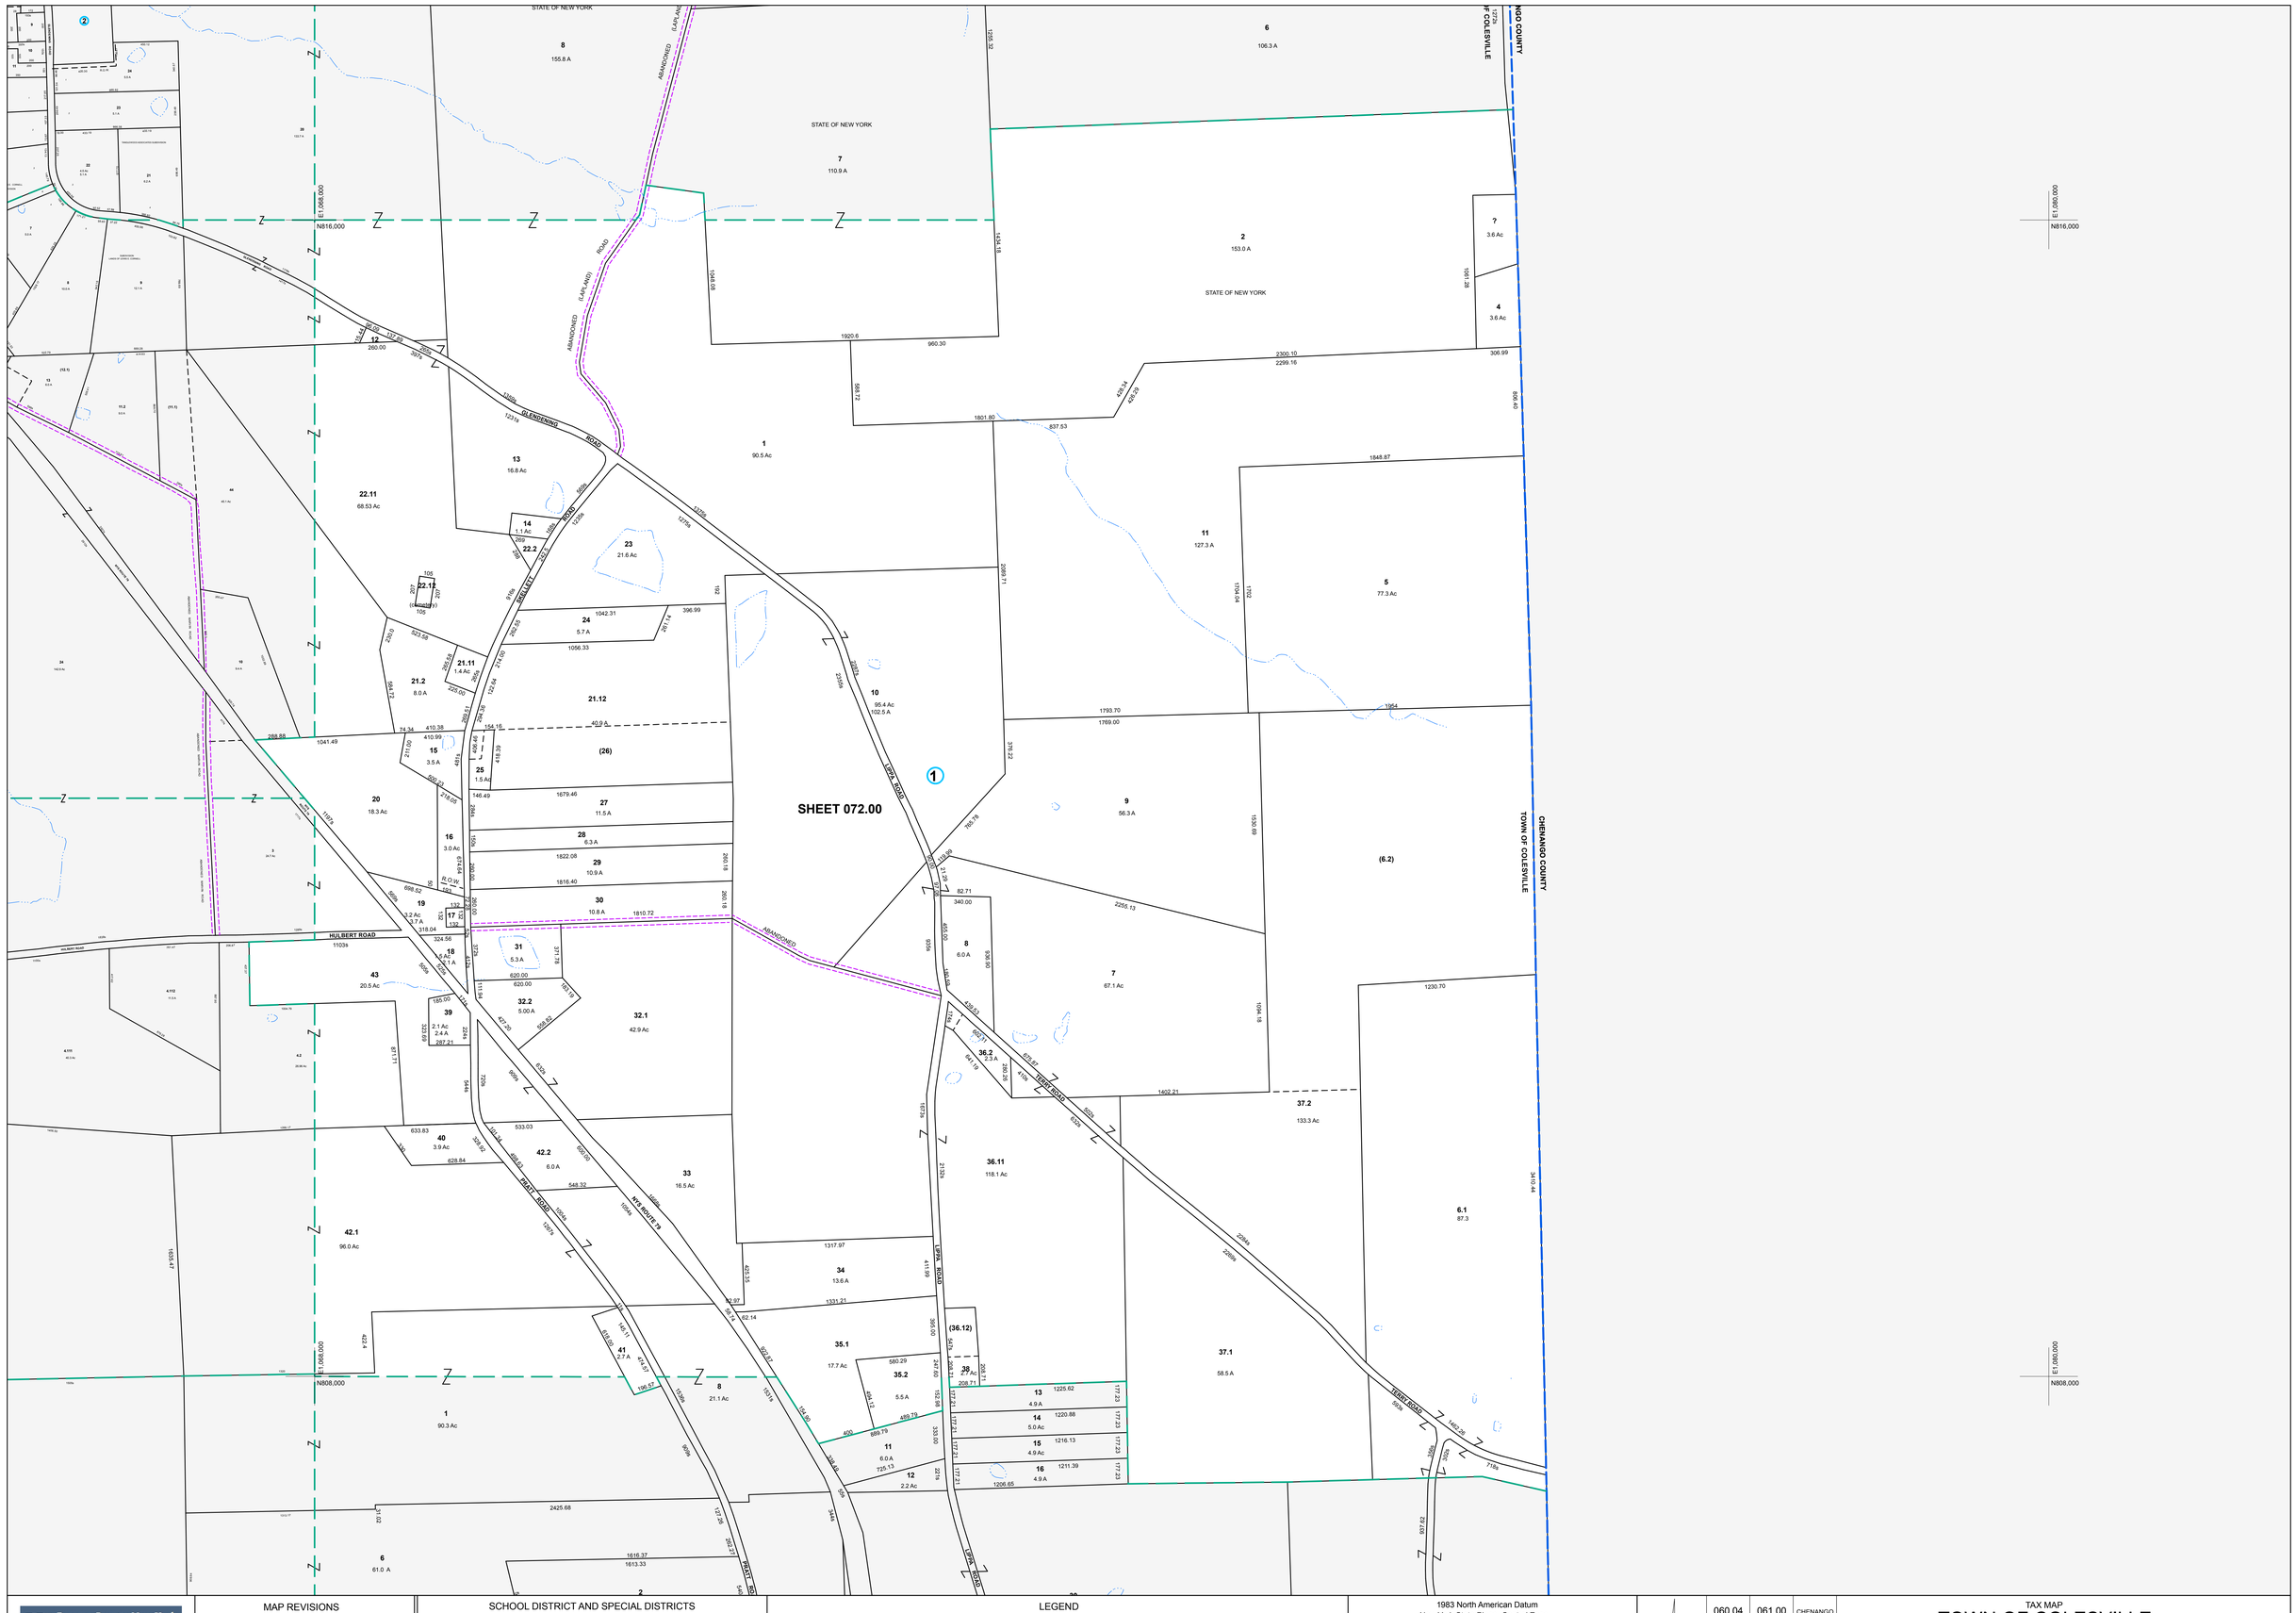

Broome County, New York
GIS
www.bcgis.com

MAP REVISIONS

DATE	MADE BY	REVISIONS
3/1/2004	DC	072.00-1-21.12 out of 21.1
2/24/2004	MAS	Comb 072.00-1-6.2 into 072.00-1-37.2
5/30/2003	MAO	Comb 072.00-1-26 into 072.00-1-21.1
4/12/2002	DC	72.00-1-2.12& 71.02-1-44 out of 72.00-1-2.1
5/7/2001	ENB	SPLIT 072.00-1-22.12 OUT OF 072.00-1-22.1

SCHOOL DISTRICT AND SPECIAL DISTRICTS

FIRE: HARPURSVILLE FIRE DISTRICT

SCHOOL: HARPURSVILLE SCHOOL DISTRICT

LEGEND

PROPERTY LINE
RIGHT OF WAY LINE
MUNICIPAL BOUNDARY
SUBDIVISION LIMIT
COUNTY LINE
ORIGINAL LOT LINE
RAILROAD
STREAM
BLOCK LIMIT
SCHOOL DISTRICT LINE — SCH —
FIRE DISTRICT LINE — F —
DENOTES COMMON OWNER
PARCEL NUMBER 10
ORIGINAL SUBD LOT NUMBER 10
TAX MAP BLOCK NUMBER 1
TAX MAP PARCEL NUMBER 08.00-1-10
CALCULATED ACREAGE 20.5 A(c)
DEED ACREAGE 20.5 A
SCALED DIMENSION (FEET) 150 (s)
DEED DIMENSION (FEET) 150
COORDINATE LOCATOR •

1983 North American Datum
New York State Plane, Central Zone

THIS MAP WAS PRODUCED FOR TAX PURPOSES ONLY AND IS NOT TO BE REPRODUCED OR USED FOR SURVEYING OR CONVEYANCING

060.04	061.00	CHENANGO
071.02		COUNTY
082.02	083.00	CHENANGO

TAX MAP
TOWN OF COLESVILLE
BROOME COUNTY, NEW YORK

400 0 400 800 1200
GRAPHIC SCALE - 1" = 400'

MAP DATE 2/7/1995

072.00