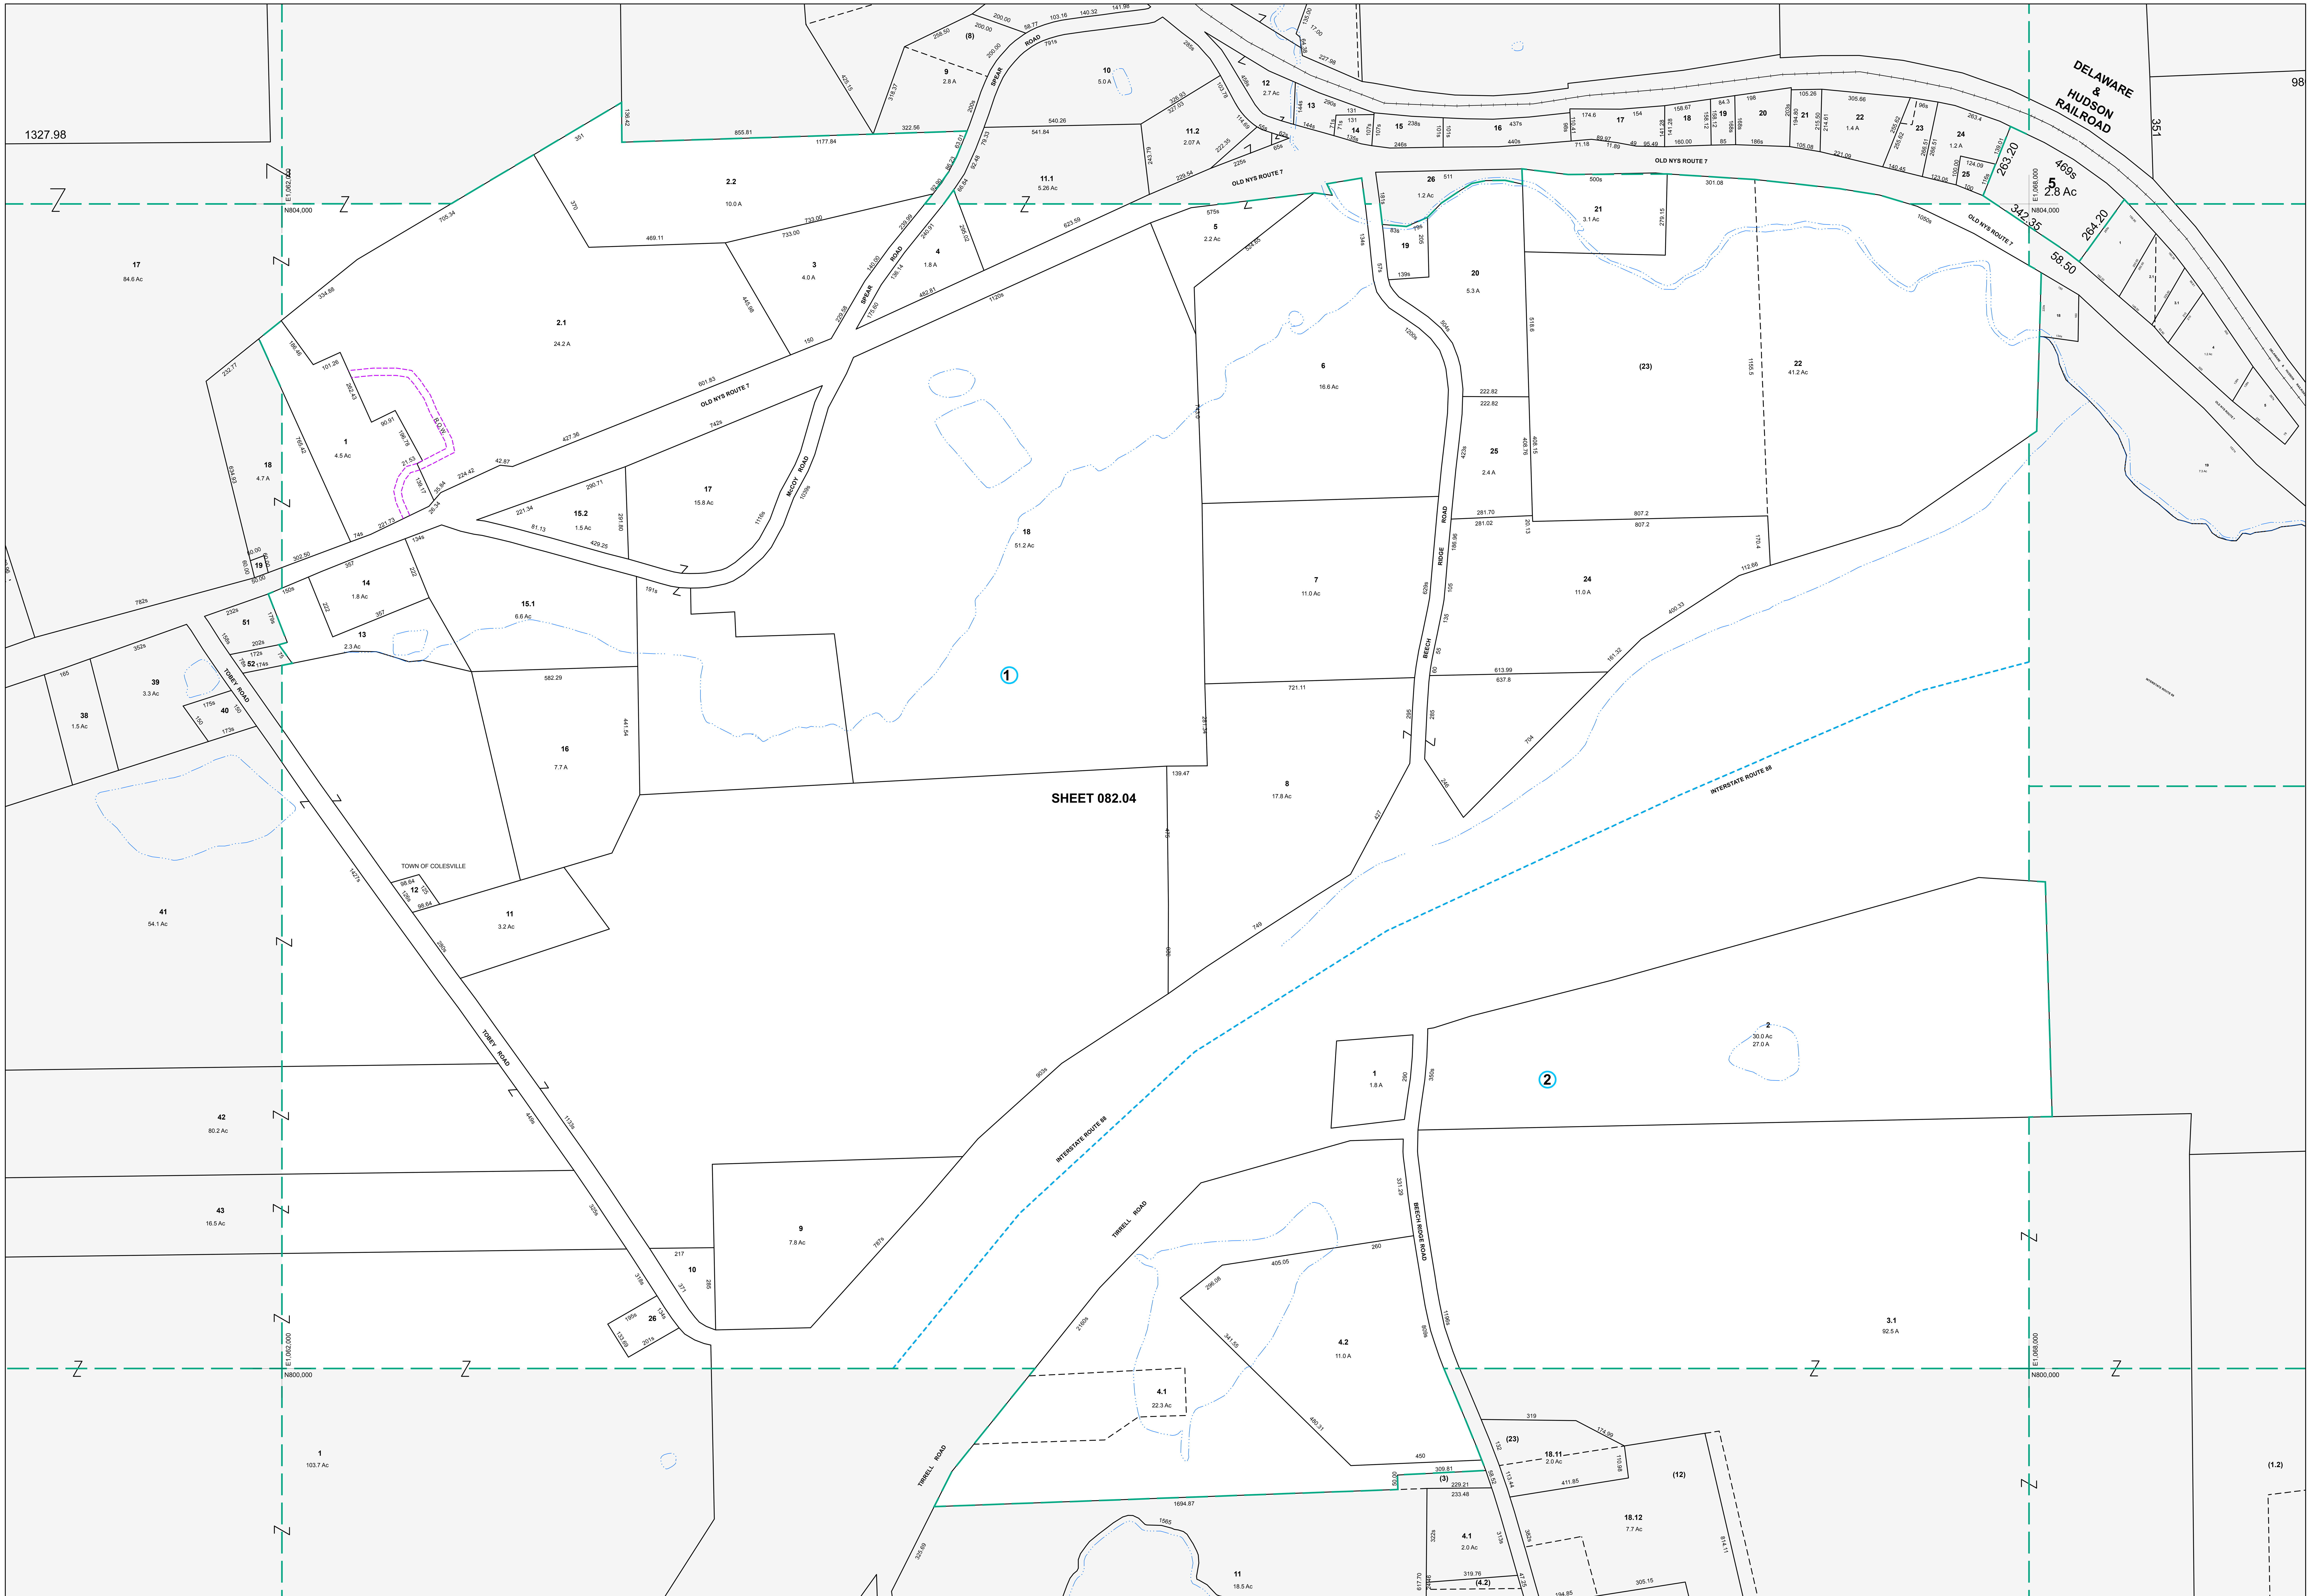

MAP REVISIONS		
DATE	MADE BY	REVISIONS
1/12/2011	DMC	82.04-1-2.2 out of 2
5/14/2010	DMC	099.02-1-23 o/o 082.04-2-3
9/18/2009	DMC	082.04-1-15.2 out of 15
2/9/2009	DMC	082.04-1-23 c/i 082.04-1-22
12/14/2005	DMC	082.04-2-4.2 out of 4

SCHOOL DISTRICT AND SPECIAL DISTRICTS

FIRE: HARPURSVILLE FIRE DISTRICT

SCHOOL: HARPURSVILLE SCHOOL DISTRICT

LEGEND

PROPERTY LINE
RIGHT OF WAY LINE
MUNICIPAL BOUNDARY
SUBDIVISION LIMIT
COUNTY LINE
ORIGINAL LOT LINE

RAILROAD
STREAM
BLOCK LIMIT
SCHOOL DISTRICT LINE — SCH —
FIRE DISTRICT LINE — F —

DENOTES COMMON OWNER
PARCEL NUMBER 10
ORIGINAL SUBD LOT NUMBER 10
TAX MAP BLOCK NUMBER 1

TAX MAP PARCEL NUMBER	08.00-1-10
CALCULATED ACREAGE	20.5 A(c)
DEED ACREAGE	20.5 A
SCALED DIMENSION (FEET)	150 (s)
DEED DIMENSION (FEET)	150
COORDINATE LOCATOR	•

1983 North American Datum
New York State Plane, Central Zone

THIS MAP WAS PRODUCED FOR TAX PURPOSES ONLY AND IS NOT TO BE REPRODUCED OR USED FOR SURVEYING OR CONVEYANCING

082.00	082.02	083.00
082.03		8313 8303
099.01	099.02	100.01

TAX MAP
TOWN OF COLESVILLE
BROOME COUNTY, NEW YORK

200 0 200 400 600
GRAPHIC SCALE - 1" = 200'

MAP DATE 2/7/1995

082.04