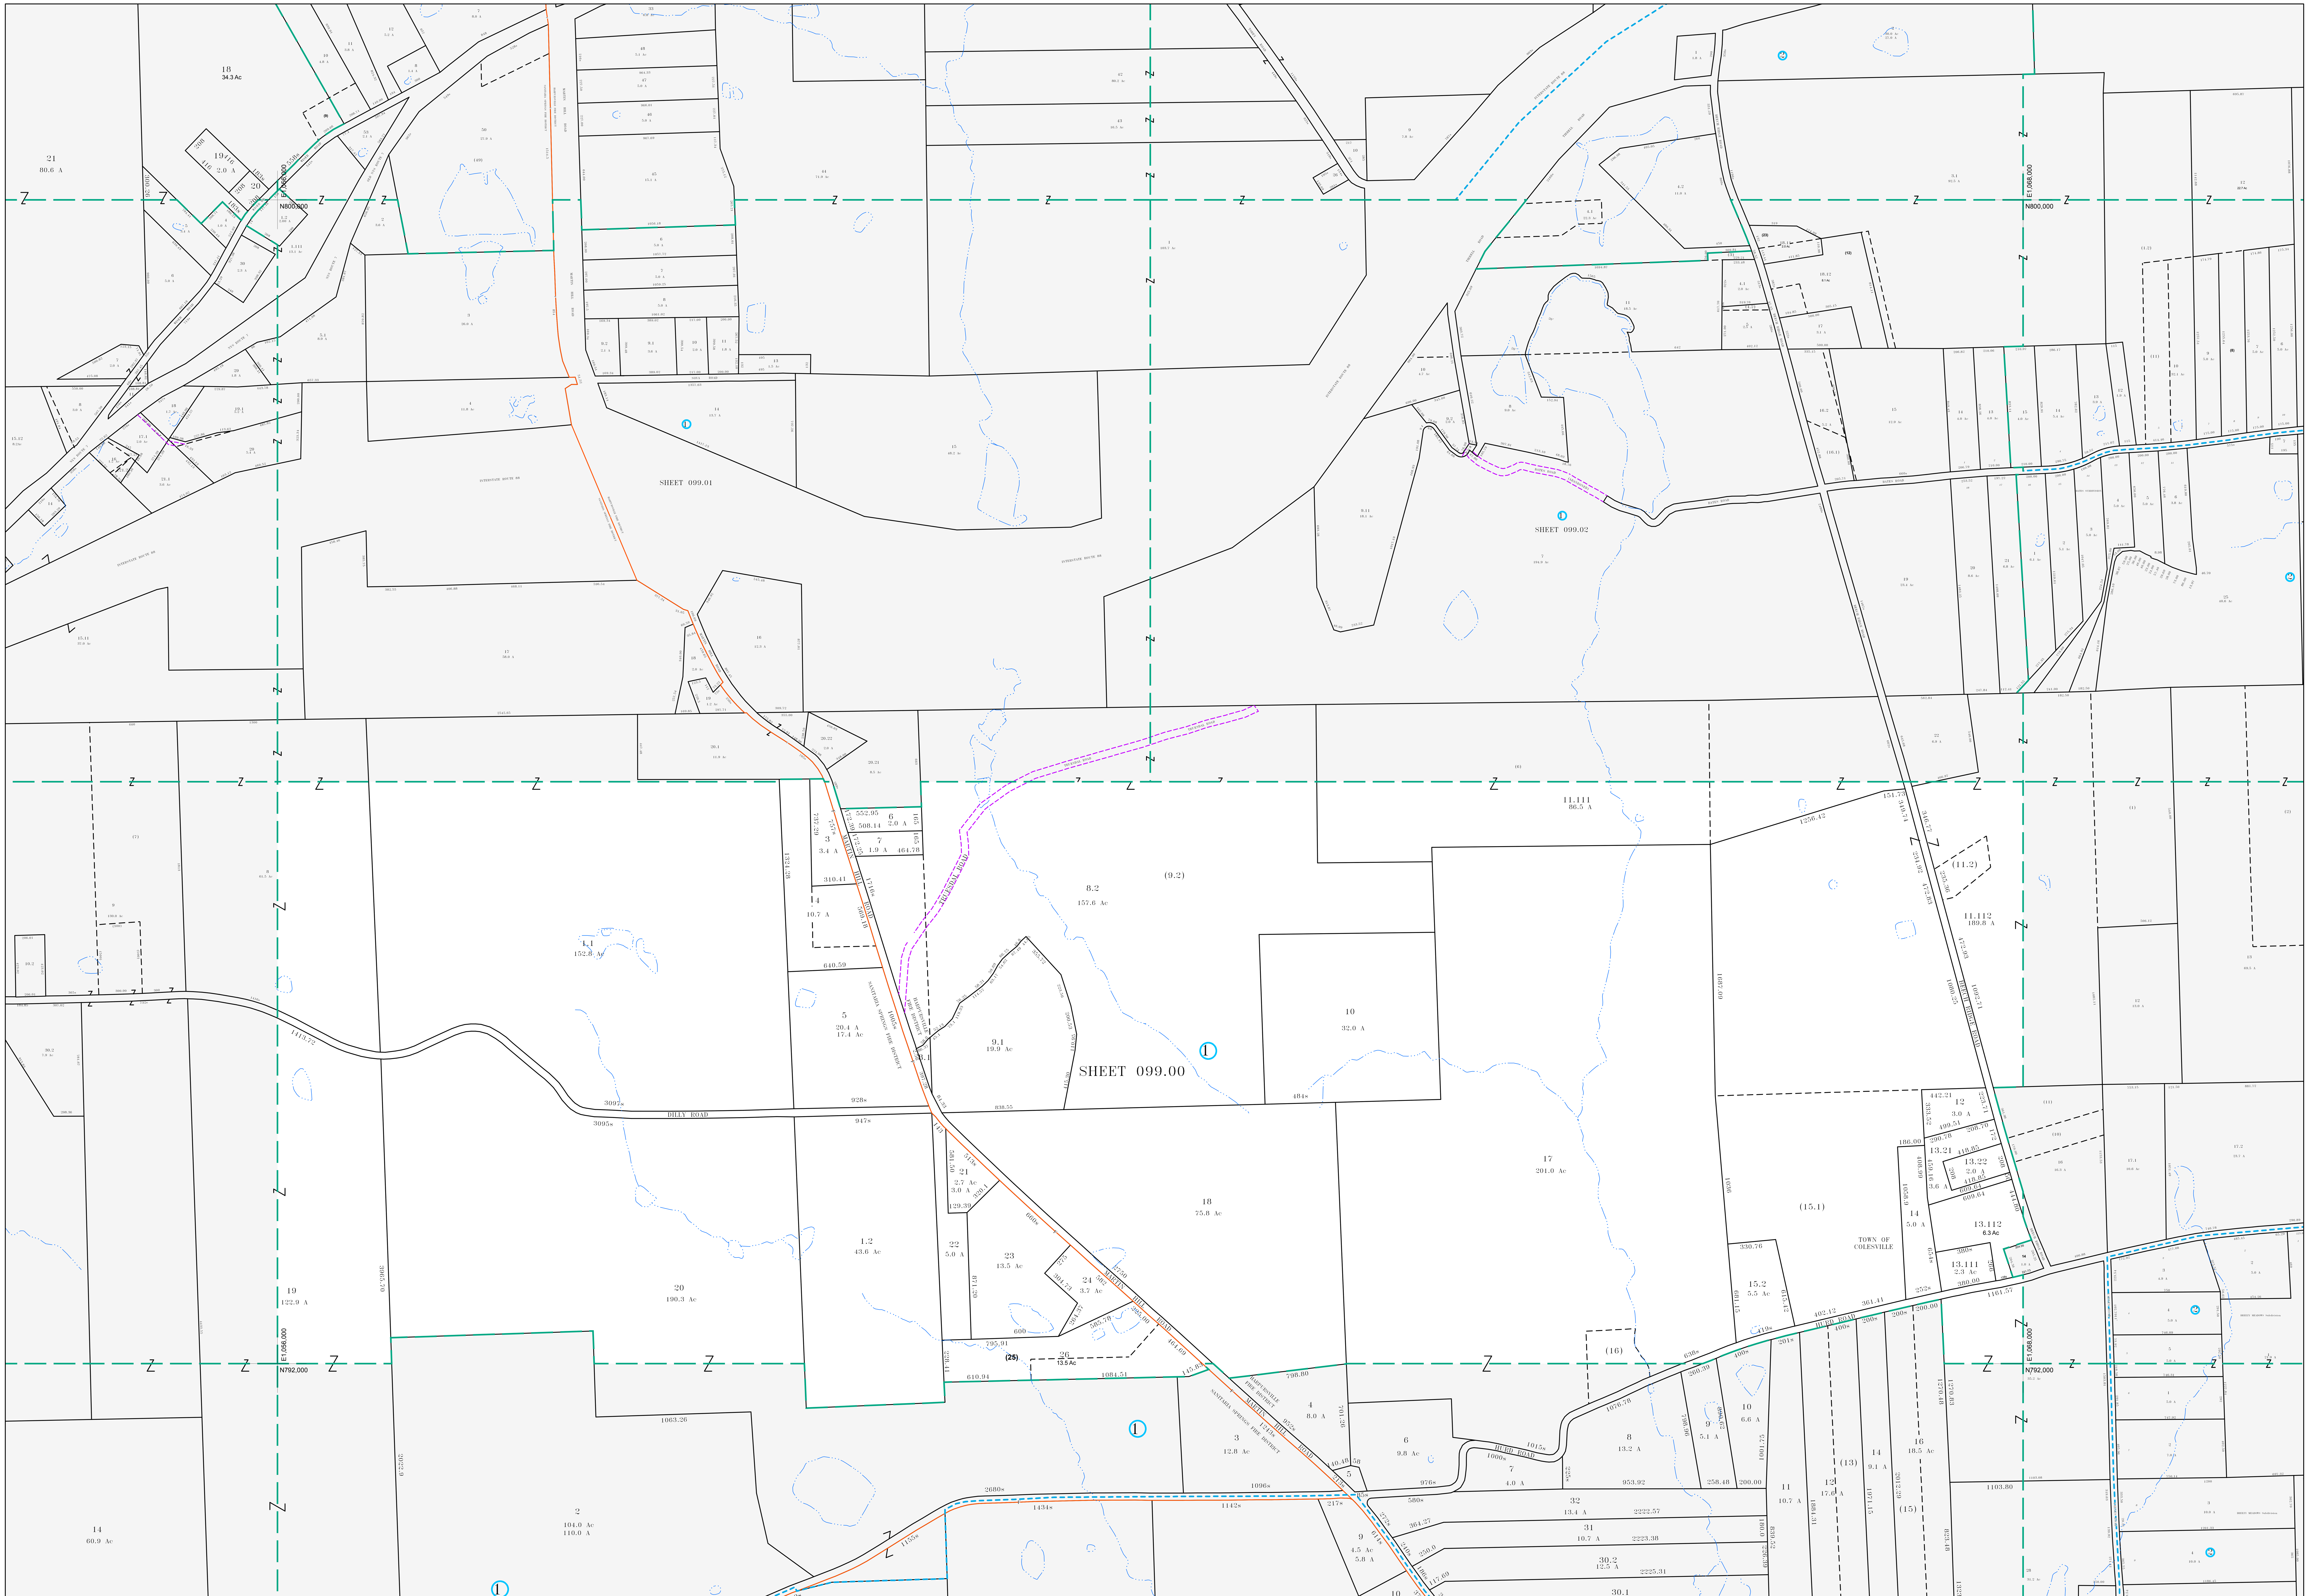

Broome County, New York GIS www.bcgis.com

MAP REVISIONS

DATE	MADE BY	REVISIONS
12/13/2011	DMC	uncombined 100.03-1-14
4/14/2011	BDD	099.00-1-25 c/i -26
6/25/2010	DMC	99.00-1-13.22 out of 13.2
2/18/2009	ENB	100.03-1-14 c/i 099.00-1-13.112
9/25/2007	MAS	Comb 099.00-1-9.2 into 099.00-1-8.2

SCHOOL DISTRICT AND SPECIAL DISTRICTS

FIRE	SCHOOL
FIRE: HARPURSVILLE FIRE DISTRICT	SCHOOL: HARPURSVILLE SCHOOL DISTRICT
SANITARIA FIRE DISTRICT	

LEGEND

PROPERTY LINE
RIGHT OF WAY LINE
MUNICIPAL BOUNDARY
SUBDIVISION LIMIT
COUNTY LINE
ORIGINAL LOT LINE

RAILROAD
STREAM
BLOCK LIMIT
SCHOOL DISTRICT LINE — SCH —
FIRE DISTRICT LINE — F —

DENOTES COMMON OWNER
PARCEL NUMBER 10
ORIGINAL SUBD LOT NUMBER 10
TAX MAP BLOCK NUMBER 1

TAX MAP PARCEL NUMBER	08.00-1-10
CALCULATED ACREAGE	20.5 A(c)
DEED ACREAGE	20.5 A
SCALED DIMENSION (FEET)	150 (s)
DEED DIMENSION (FEET)	150
COORDINATE LOCATOR	•

1983 North American Datum
New York State Plane, Central Zone

THIS MAP WAS PRODUCED FOR TAX PURPOSES ONLY AND IS NOT TO BE REPRODUCED OR USED FOR SURVEYING OR CONVEYANCING

098.02	9901 9902	100.01
098.04		100.03
115.00	116.00	117.01

TAX MAP
TOWN OF COLESVILLE
BROOME COUNTY, NEW YORK

400 0 400 800 1200
GRAPHIC SCALE - 1" = 400'

MAP DATE 2/7/1995

099.00