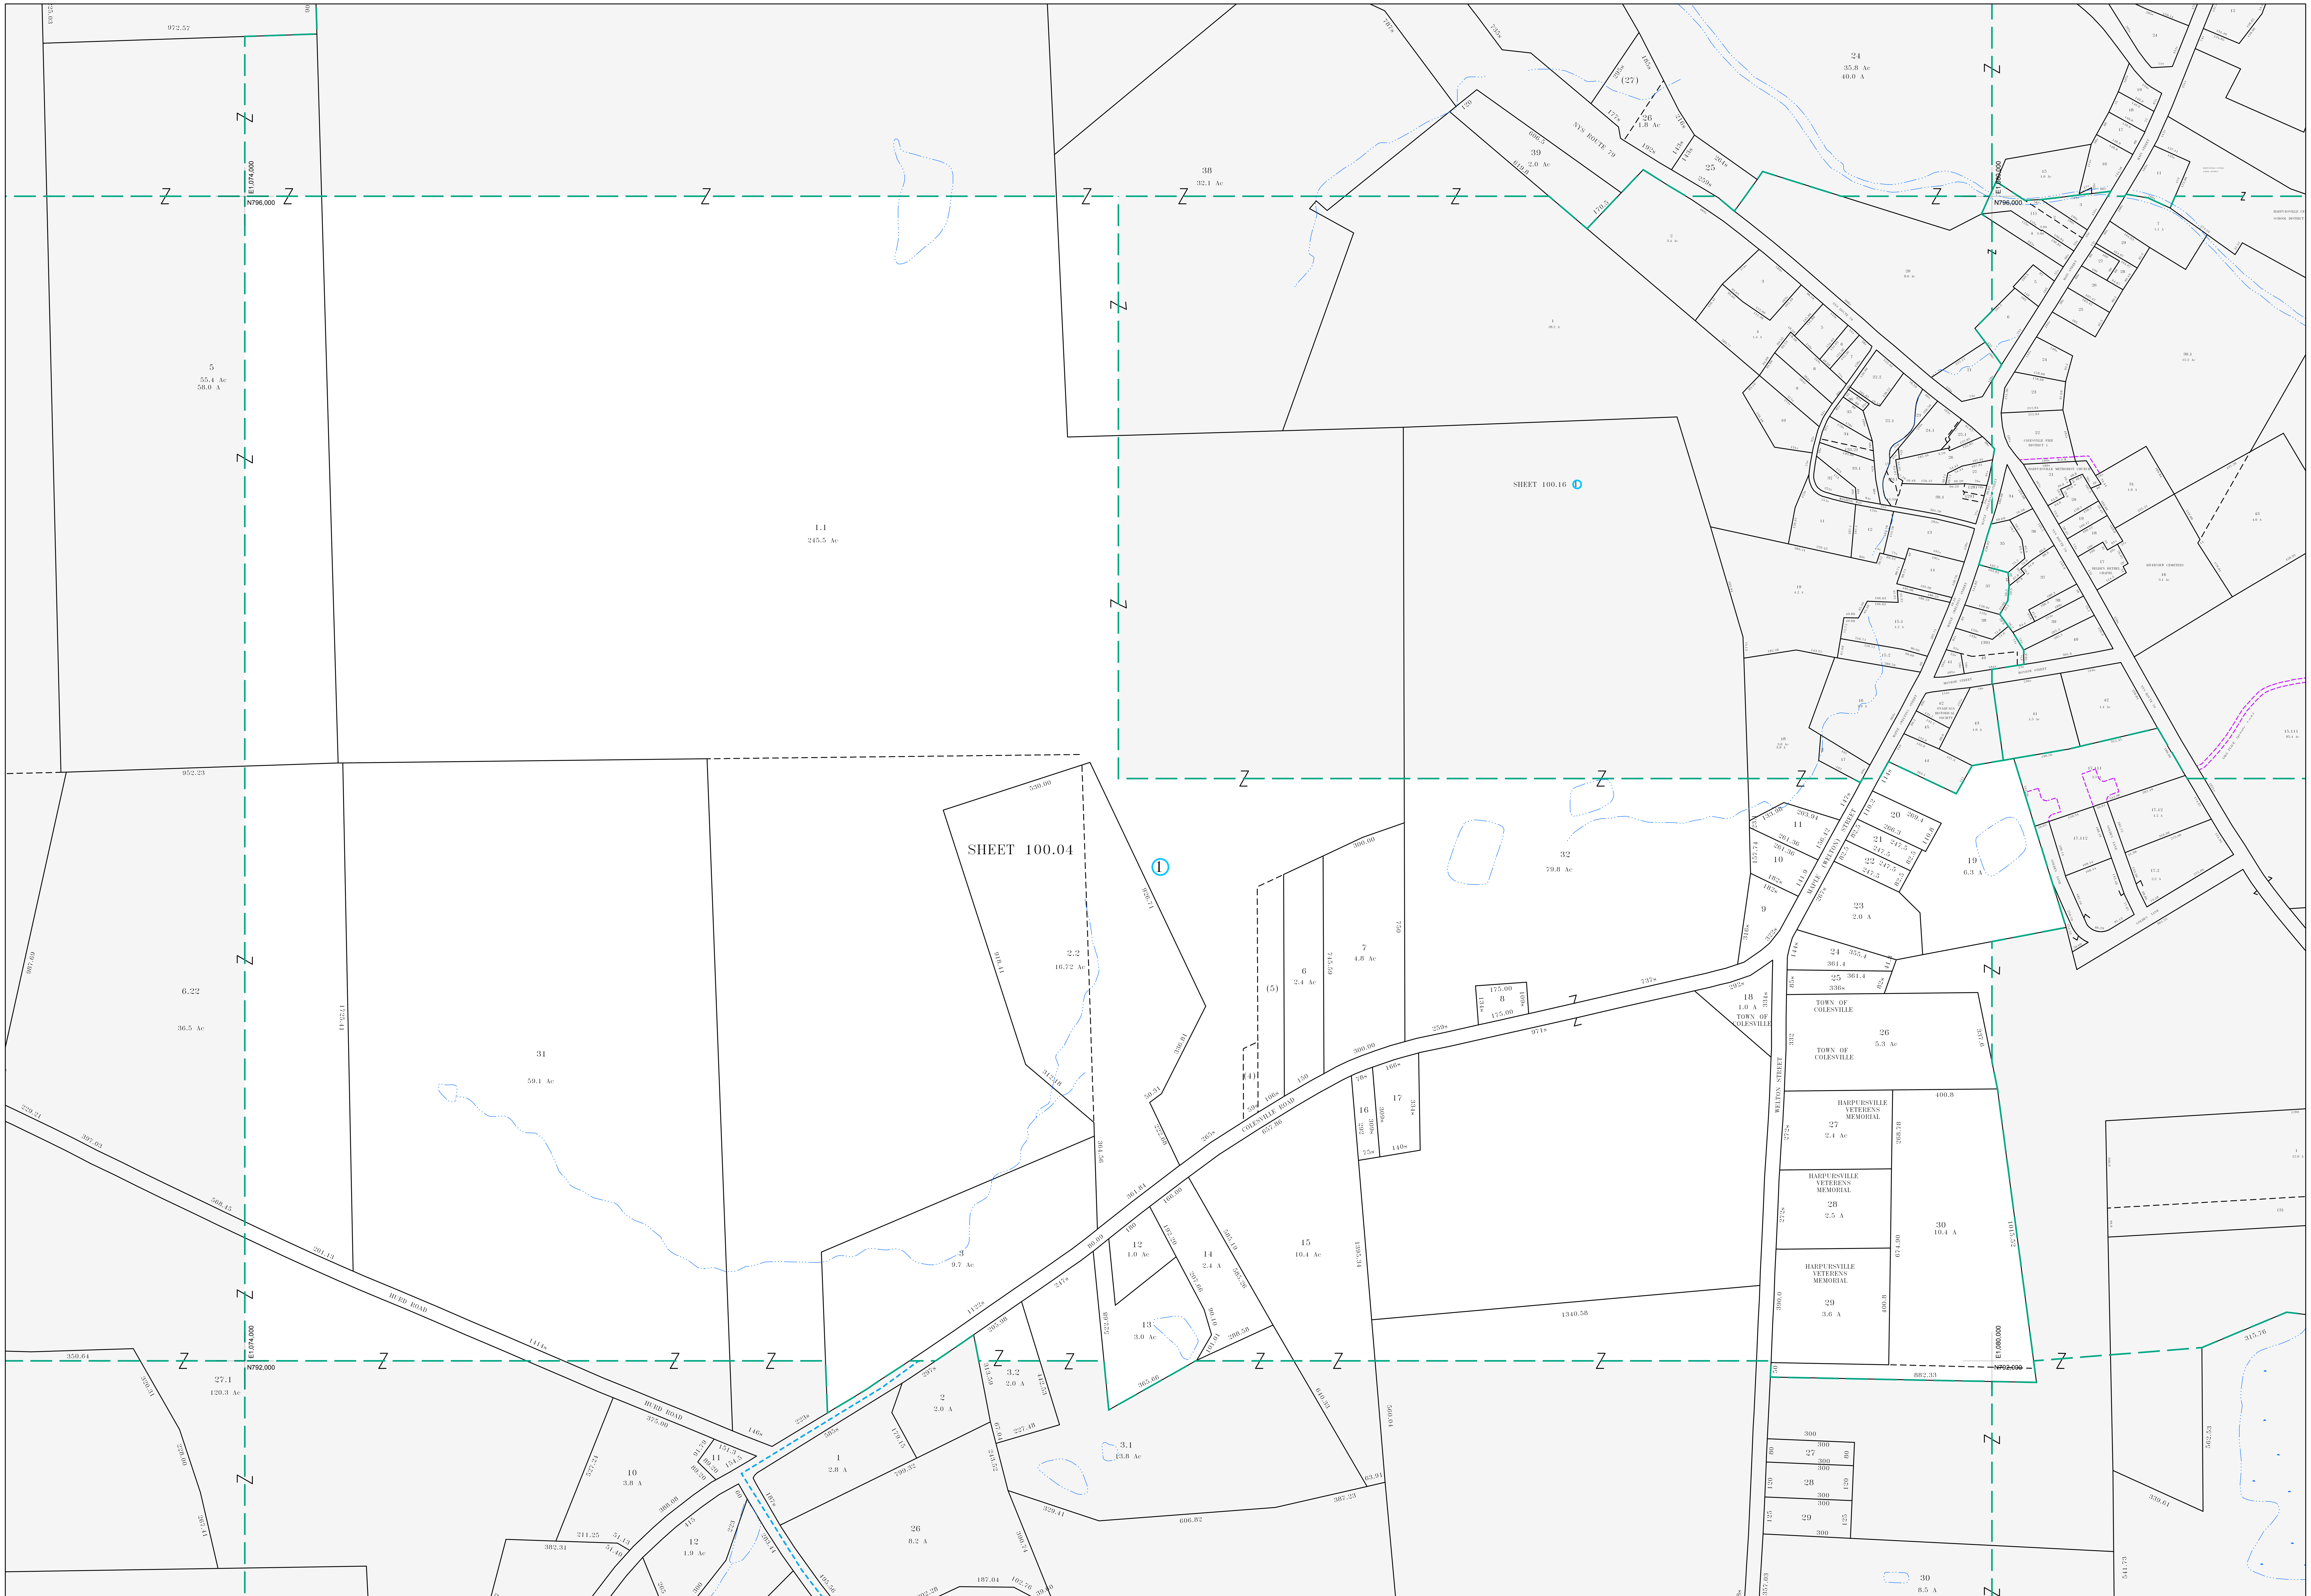

MAP REVISIONS		
DATE	MADE BY	REVISIONS
7/1/2008	DC	100.04-1-32 out of 117.02-2-4
2/20/2007	MAS	Comb 100.04-1-4 & 5 into 100.04-1-1.1
6/19/1998	TR	100.04-1-31 A Z PARCEL OF 100.03-1-6.21
6/18/1997	DC	100.04-1-30 OUT OF 101.13-1-15.1
12/2/1994	JCB	COMB. 100.04-1-2.1 W/ 100.04-1-1.1

SCHOOL DISTRICT AND SPECIAL DISTRICTS

FIRE: HARPURSVILLE FIRE DISTRICT

SCHOOL: HARPURSVILLE SCHOOL DISTRICT

LEGEND

PROPERTY LINE
RIGHT OF WAY LINE
MUNICIPAL BOUNDARY
SUBDIVISION LIMIT
COUNTY LINE
ORIGINAL LOT LINE
RAILROAD
STREAM
BLOCK LIMIT
SCHOOL DISTRICT LINE — SCH —
FIRE DISTRICT LINE — F —
DENOTES COMMON OWNER
PARCEL NUMBER 10
ORIGINAL SUBD LOT NUMBER 10
TAX MAP BLOCK NUMBER (1)

TAX MAP PARCEL NUMBER	08.00-1-10
CALCULATED ACREAGE	20.5 A(c)
DEED ACREAGE	20.5 A
SCALED DIMENSION (FEET)	150 (s)
DEED DIMENSION (FEET)	150
COORDINATE LOCATOR	•

1983 North American Datum
New York State Plane, Central Zone

THIS MAP WAS PRODUCED FOR TAX PURPOSES ONLY AND IS NOT TO BE REPRODUCED OR USED FOR SURVEYING OR CONVEYANCING

100.01	100.02	101.09
100.03		101.13
117.01	117.02	118.01

TAX MAP

TOWN OF COLESVILLE

BROOME COUNTY, NEW YORK

200 0 200 400 600

GRAPHIC SCALE - 1" = 200'

MAP DATE 2/7/1995

100.04