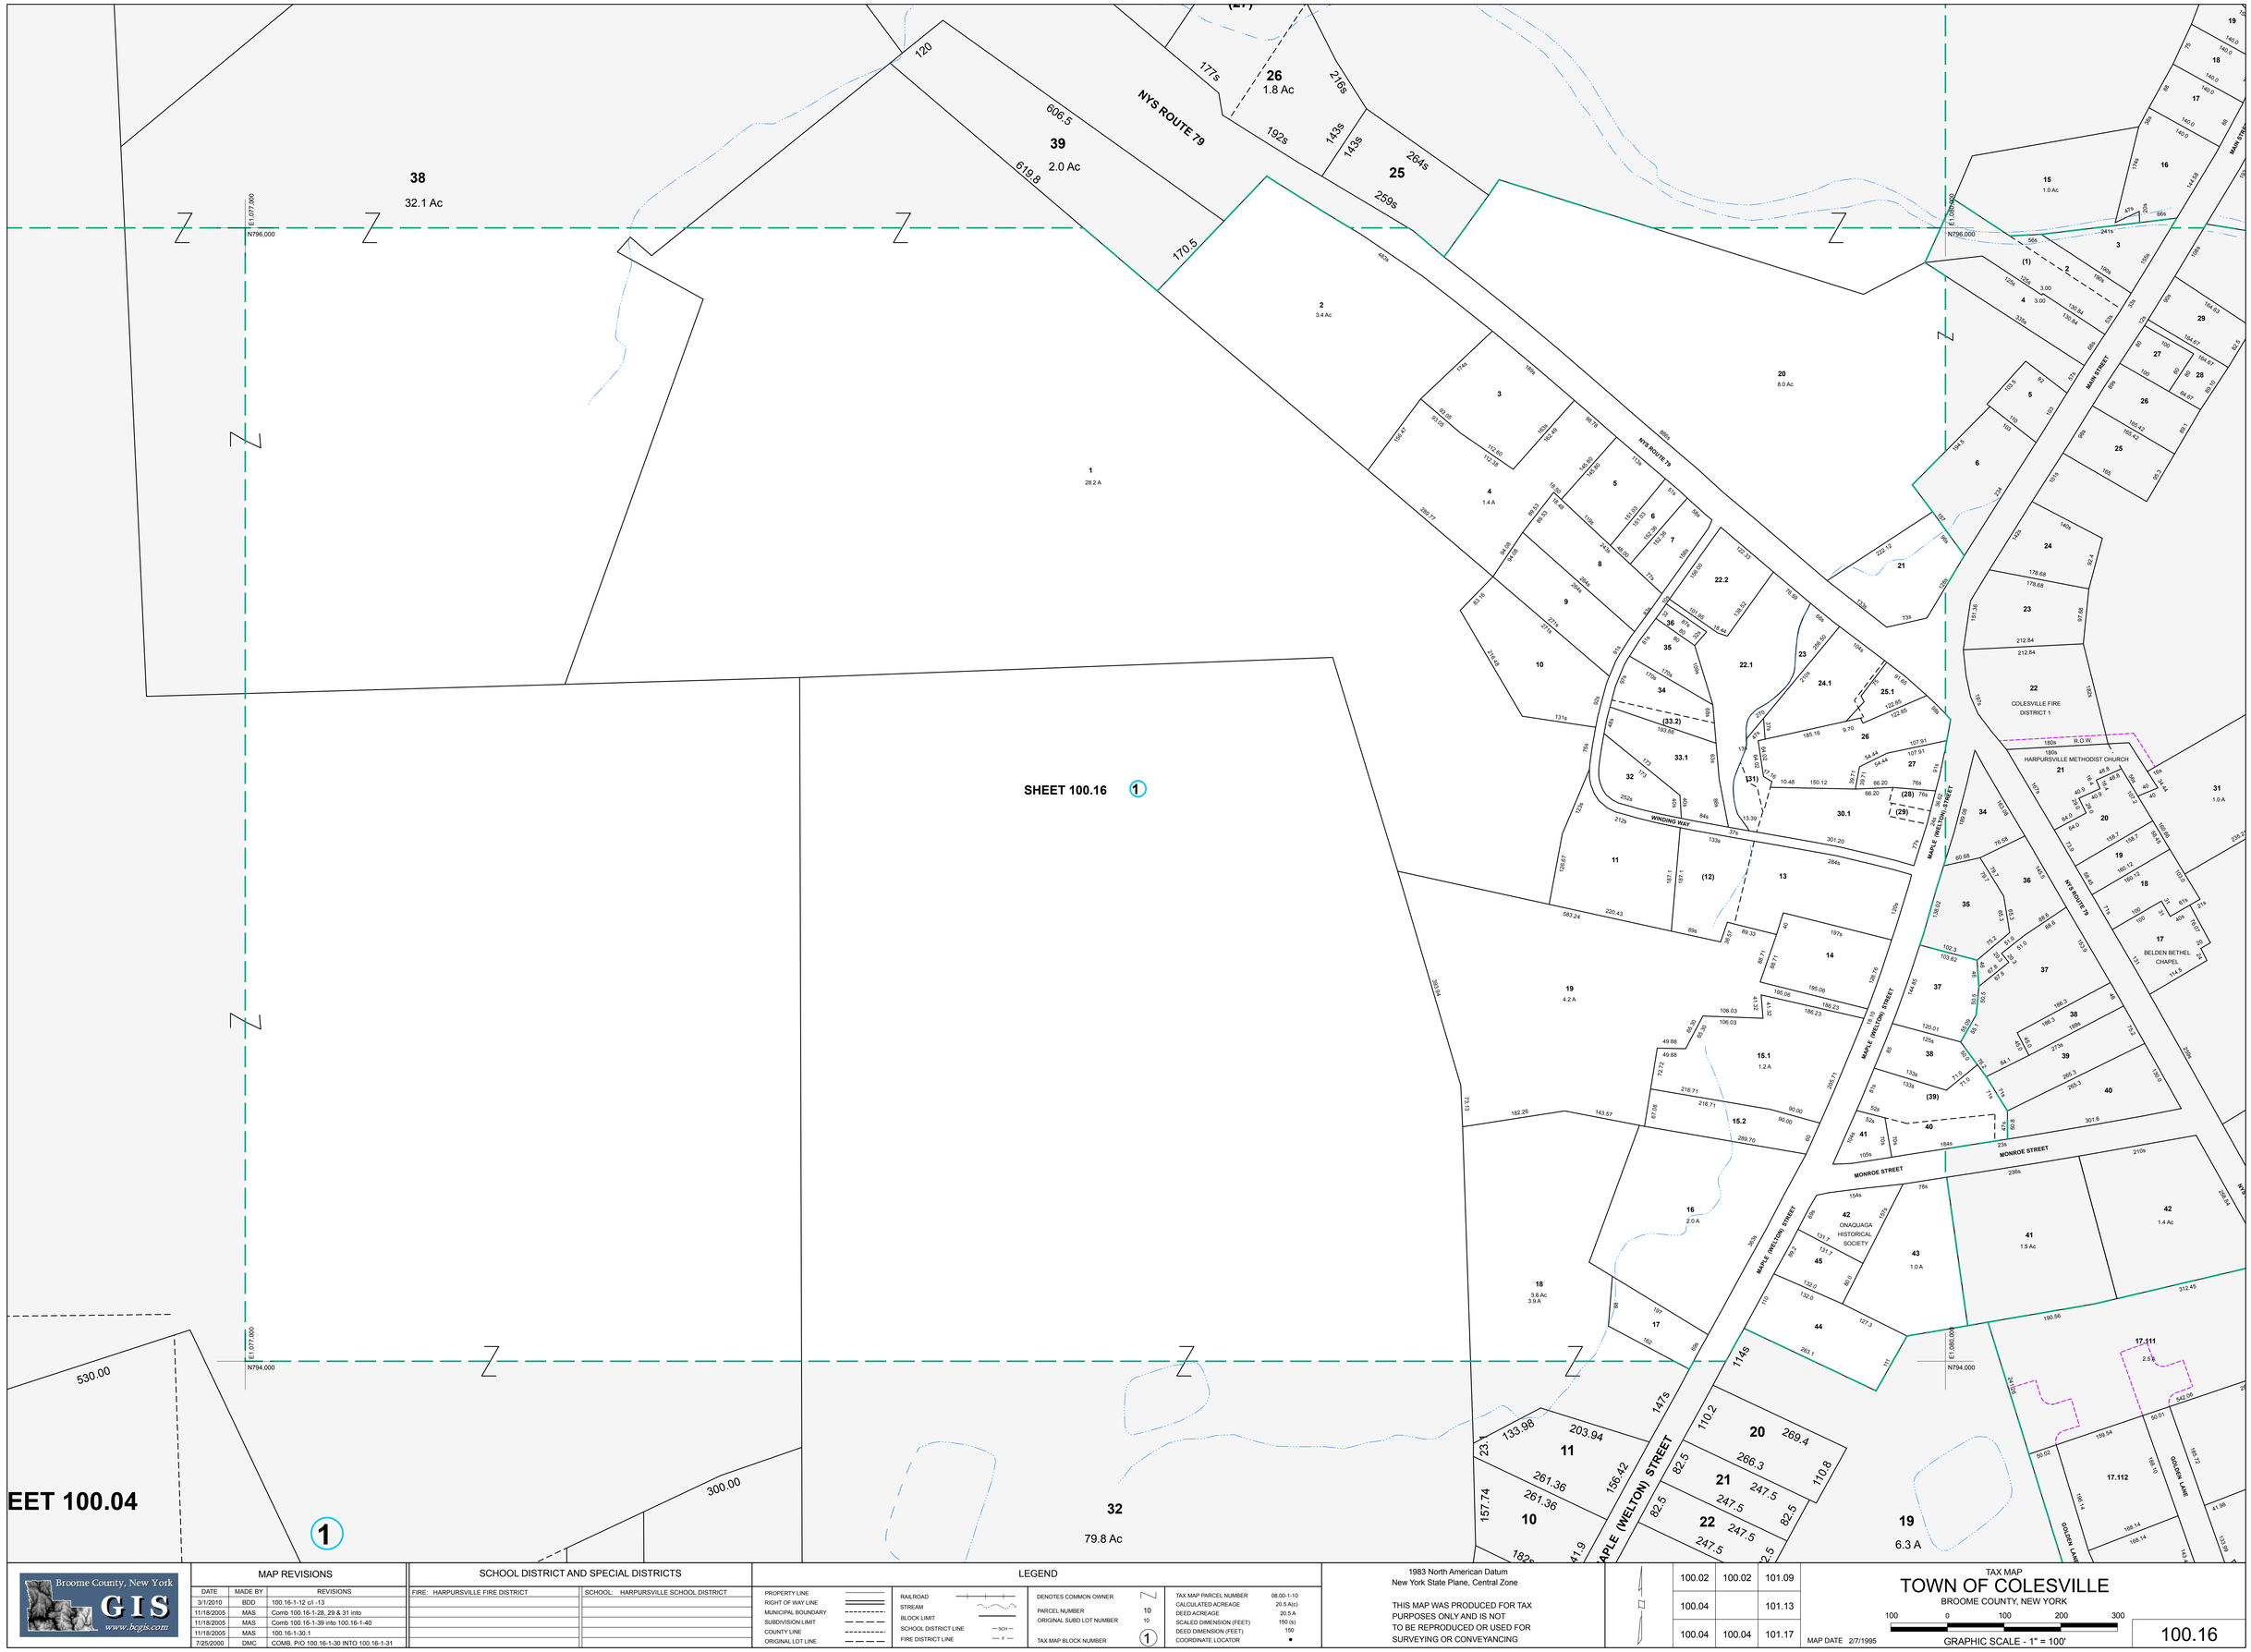

Broome County, New York GIS www.bcgis.com

MAP REVISIONS		
DATE	MADE BY	REVISIONS
3/1/2010	BDD	100.16-1-12 c/i -13
11/18/2005	MAS	Comb 100.16-1-28, 29 & 31 into
11/18/2005	MAS	Comb 100.16-1-39 into 100.16-1-40
11/18/2005	MAS	100.16-1-30.1
7/25/2000	DMC	COMB. P/O 100.16-1-30 INTO 100.16-1-31

SCHOOL DISTRICT AND SPECIAL DISTRICTS	
FIRE: HARPURSVILLE FIRE DISTRICT	SCHOOL: HARPURSVILLE SCHOOL DISTRICT

LEGEND

PROPERTY LINE	RAILROAD	DENOTES COMMON OWNER		TAX MAP PARCEL NUMBER	08.00-1-10
RIGHT OF WAY LINE	STREAM	PARCEL NUMBER	10	CALCULATED ACREAGE	20.5 A(c)
MUNICIPAL BOUNDARY	BLOCK LIMIT	ORIGINAL SUBD LOT NUMBER	10	DEED ACREAGE	20.5 A
SUBDIVISION LIMIT	SCHOOL DISTRICT LINE — SCH —			SCALED DIMENSION (FEET)	150 (s)
COUNTY LINE	FIRE DISTRICT LINE — F —	TAX MAP BLOCK NUMBER	(1)	DEED DIMENSION (FEET)	150
ORIGINAL LOT LINE				COORDINATE LOCATOR	•

1983 North American Datum
New York State Plane, Central Zone

THIS MAP WAS PRODUCED FOR TAX PURPOSES ONLY AND IS NOT TO BE REPRODUCED OR USED FOR SURVEYING OR CONVEYANCING

100.02	100.02	101.09
100.04		101.13
100.04	100.04	101.17

TAX MAP
TOWN OF COLESVILLE
BROOME COUNTY, NEW YORK

100 0 100 200 300
GRAPHIC SCALE - 1" = 100'

MAP DATE 2/7/1995

100.16