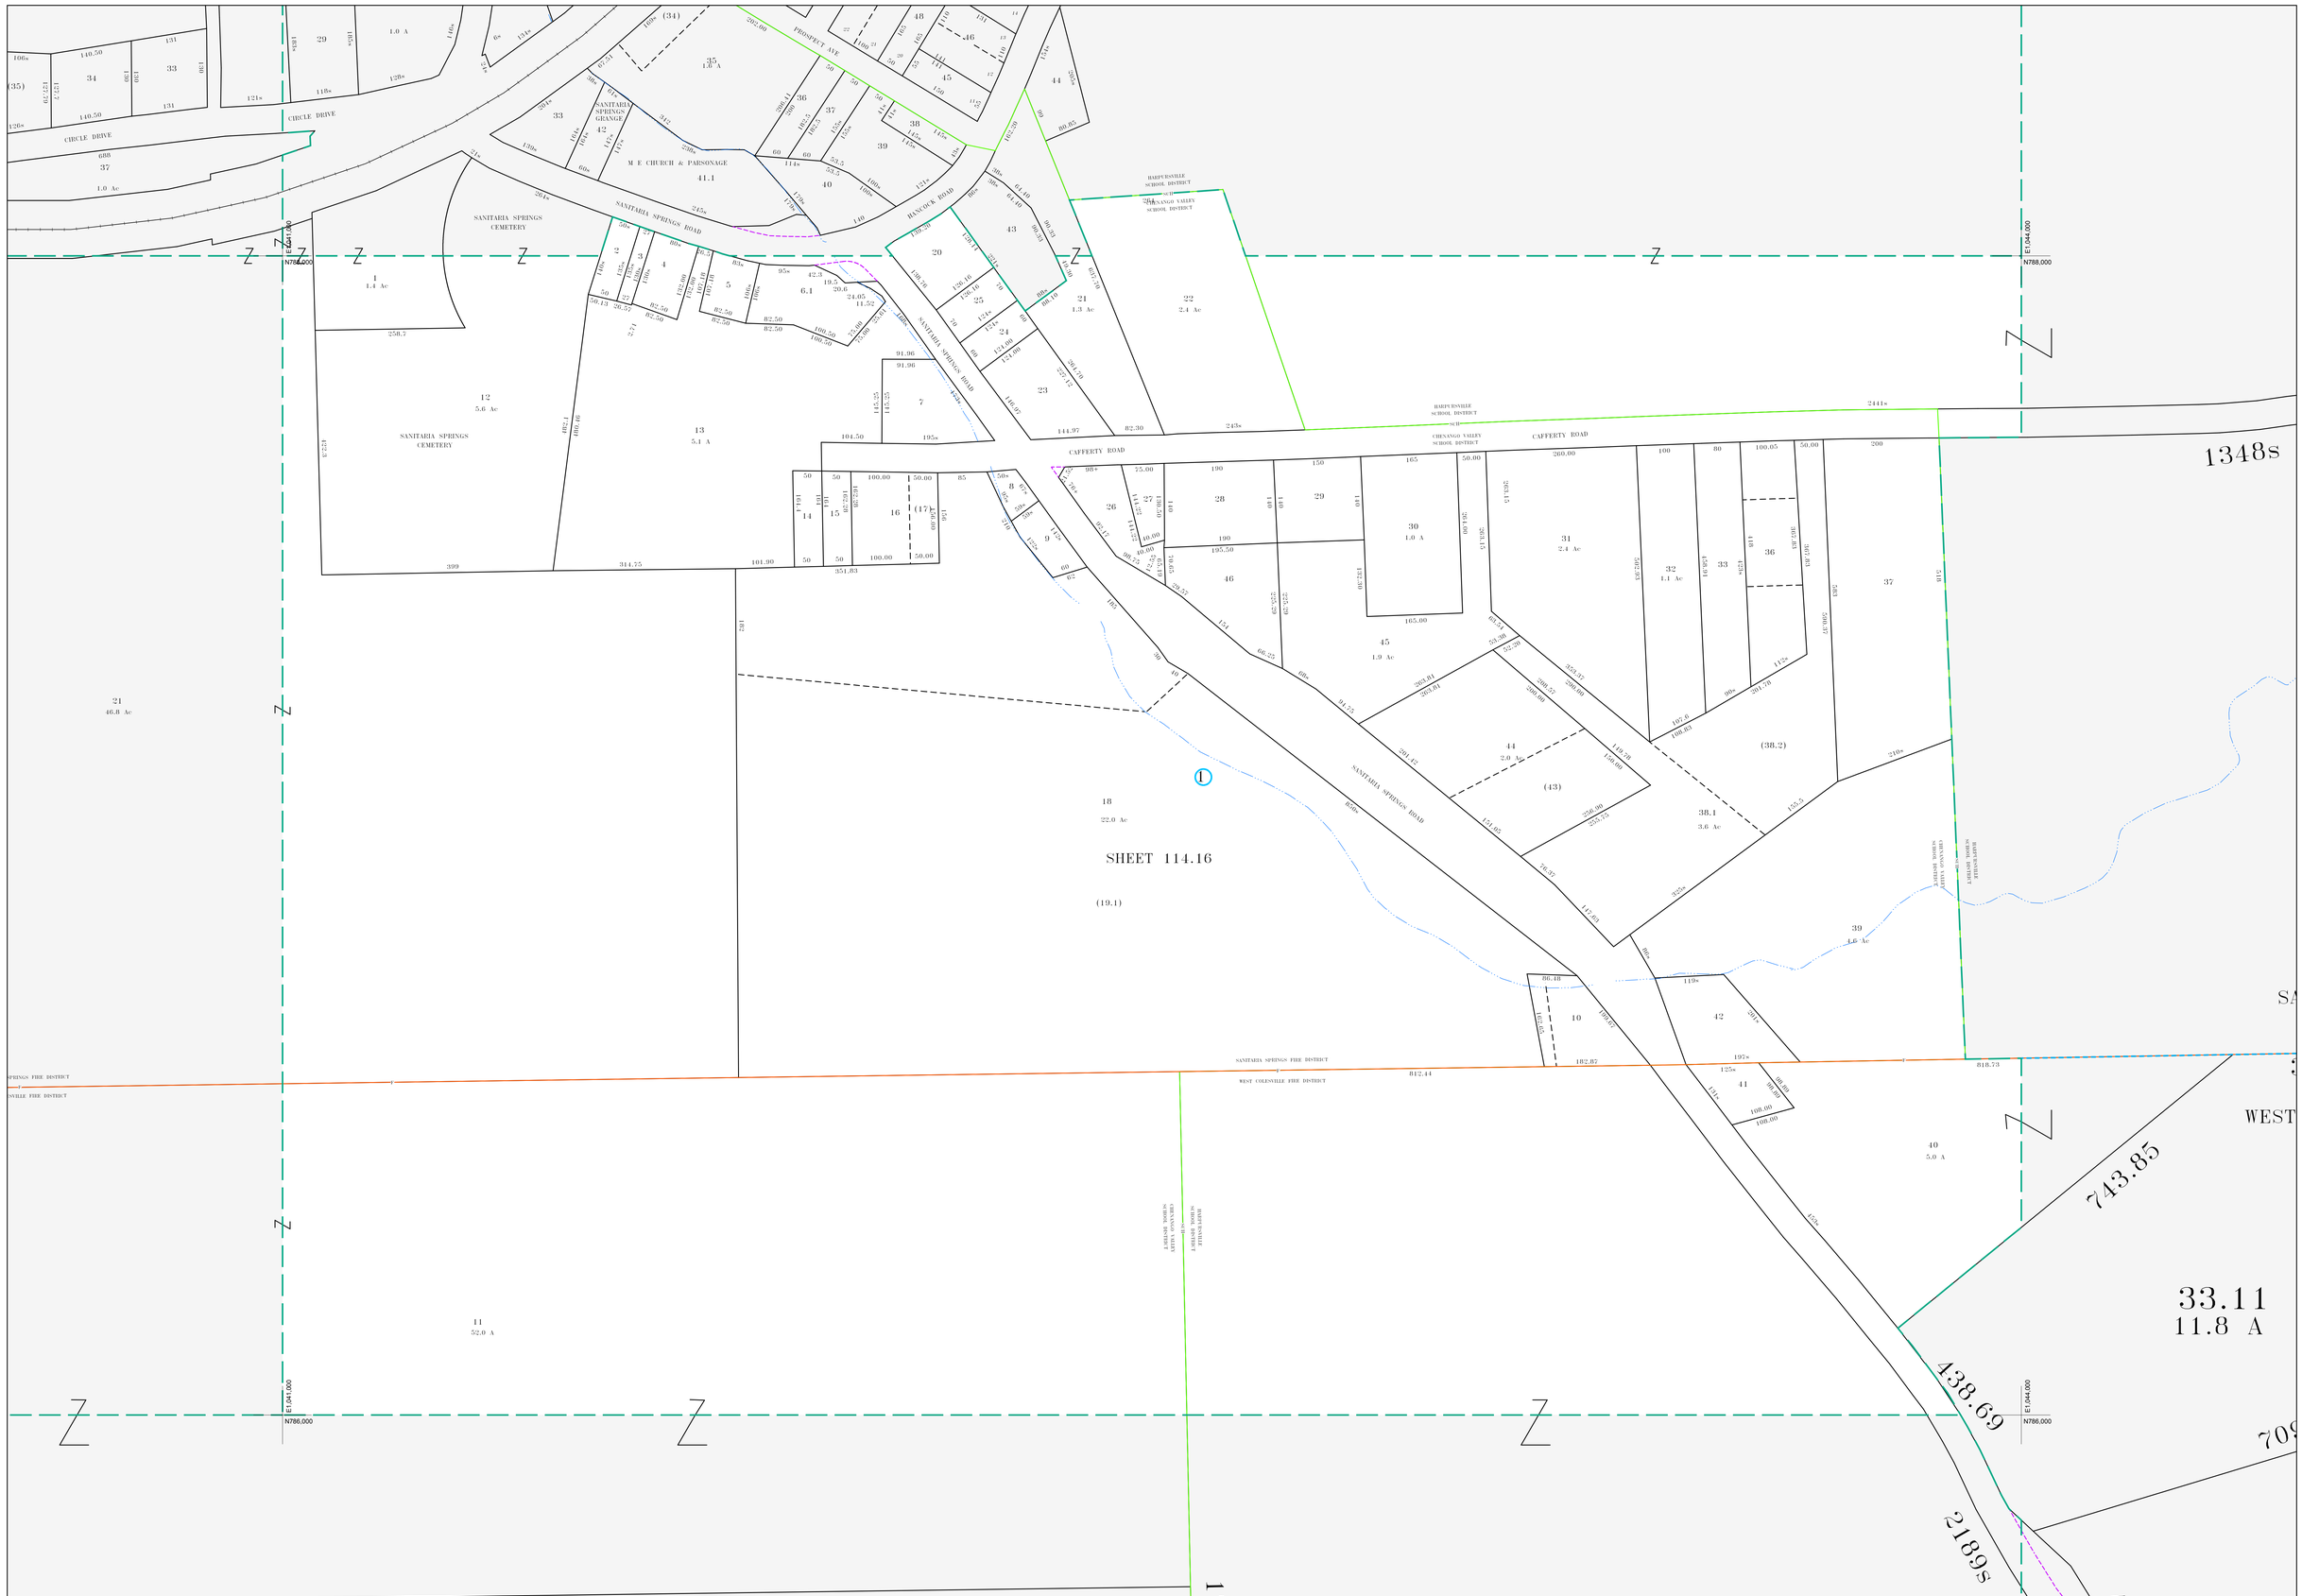

Broome County, New York GIS www.bcgis.com

MAP REVISIONS

DATE	MADE BY	REVISIONS
7/31/2010	DMC	114.16-1-45 uncombined from 29
2/12/2008	DMC	114.16-1-43 c/i 114.16-1-44
3/1/2007	MAS	Comb 114.16-1-45 into 114.16-1-29
5/26/2005	MAS	Comb 114.16-1-17 into 114.16-1-16
5/21/2003	MAO	Comb 114.16-1-19.1 into 114.16-1-18

SCHOOL DISTRICT AND SPECIAL DISTRICTS

FIRE: SANITARIA FIRE DISTRICT
WEST COLESVILLE FIRE DISTRICT

SCHOOL: HARPURSVILLE SCHOOL DISTRICT
CHENANGO VALLEY SCHOOL DISTRICT

LEGEND

PROPERTY LINE
RIGHT OF WAY LINE
MUNICIPAL BOUNDARY
SUBDIVISION LIMIT
COUNTY LINE
ORIGINAL LOT LINE
RAILROAD
STREAM
BLOCK LIMIT
SCHOOL DISTRICT LINE — SCH —
FIRE DISTRICT LINE — F —

DENOTES COMMON OWNER
PARCEL NUMBER 10
ORIGINAL SUBD LOT NUMBER 10
TAX MAP BLOCK NUMBER 1

TAX MAP PARCEL NUMBER 08.00-1-10
CALCULATED ACREAGE 20.5 A(c)
DEED ACREAGE 20.5 A
SCALED DIMENSION (FEET) 150 (s)
DEED DIMENSION (FEET) 150
COORDINATE LOCATOR

1983 North American Datum
New York State Plane, Central Zone

THIS MAP WAS PRODUCED FOR TAX PURPOSES ONLY AND IS NOT TO BE REPRODUCED OR USED FOR SURVEYING OR CONVEYANCING

114.11	114.12	115.00
114.15		115.00
114.00	114.00	115.00

TAX MAP
TOWN OF COLESVILLE
BROOME COUNTY, NEW YORK

100 0 100 200 300
GRAPHIC SCALE - 1" = 100'

MAP DATE 2/7/1995

114.16