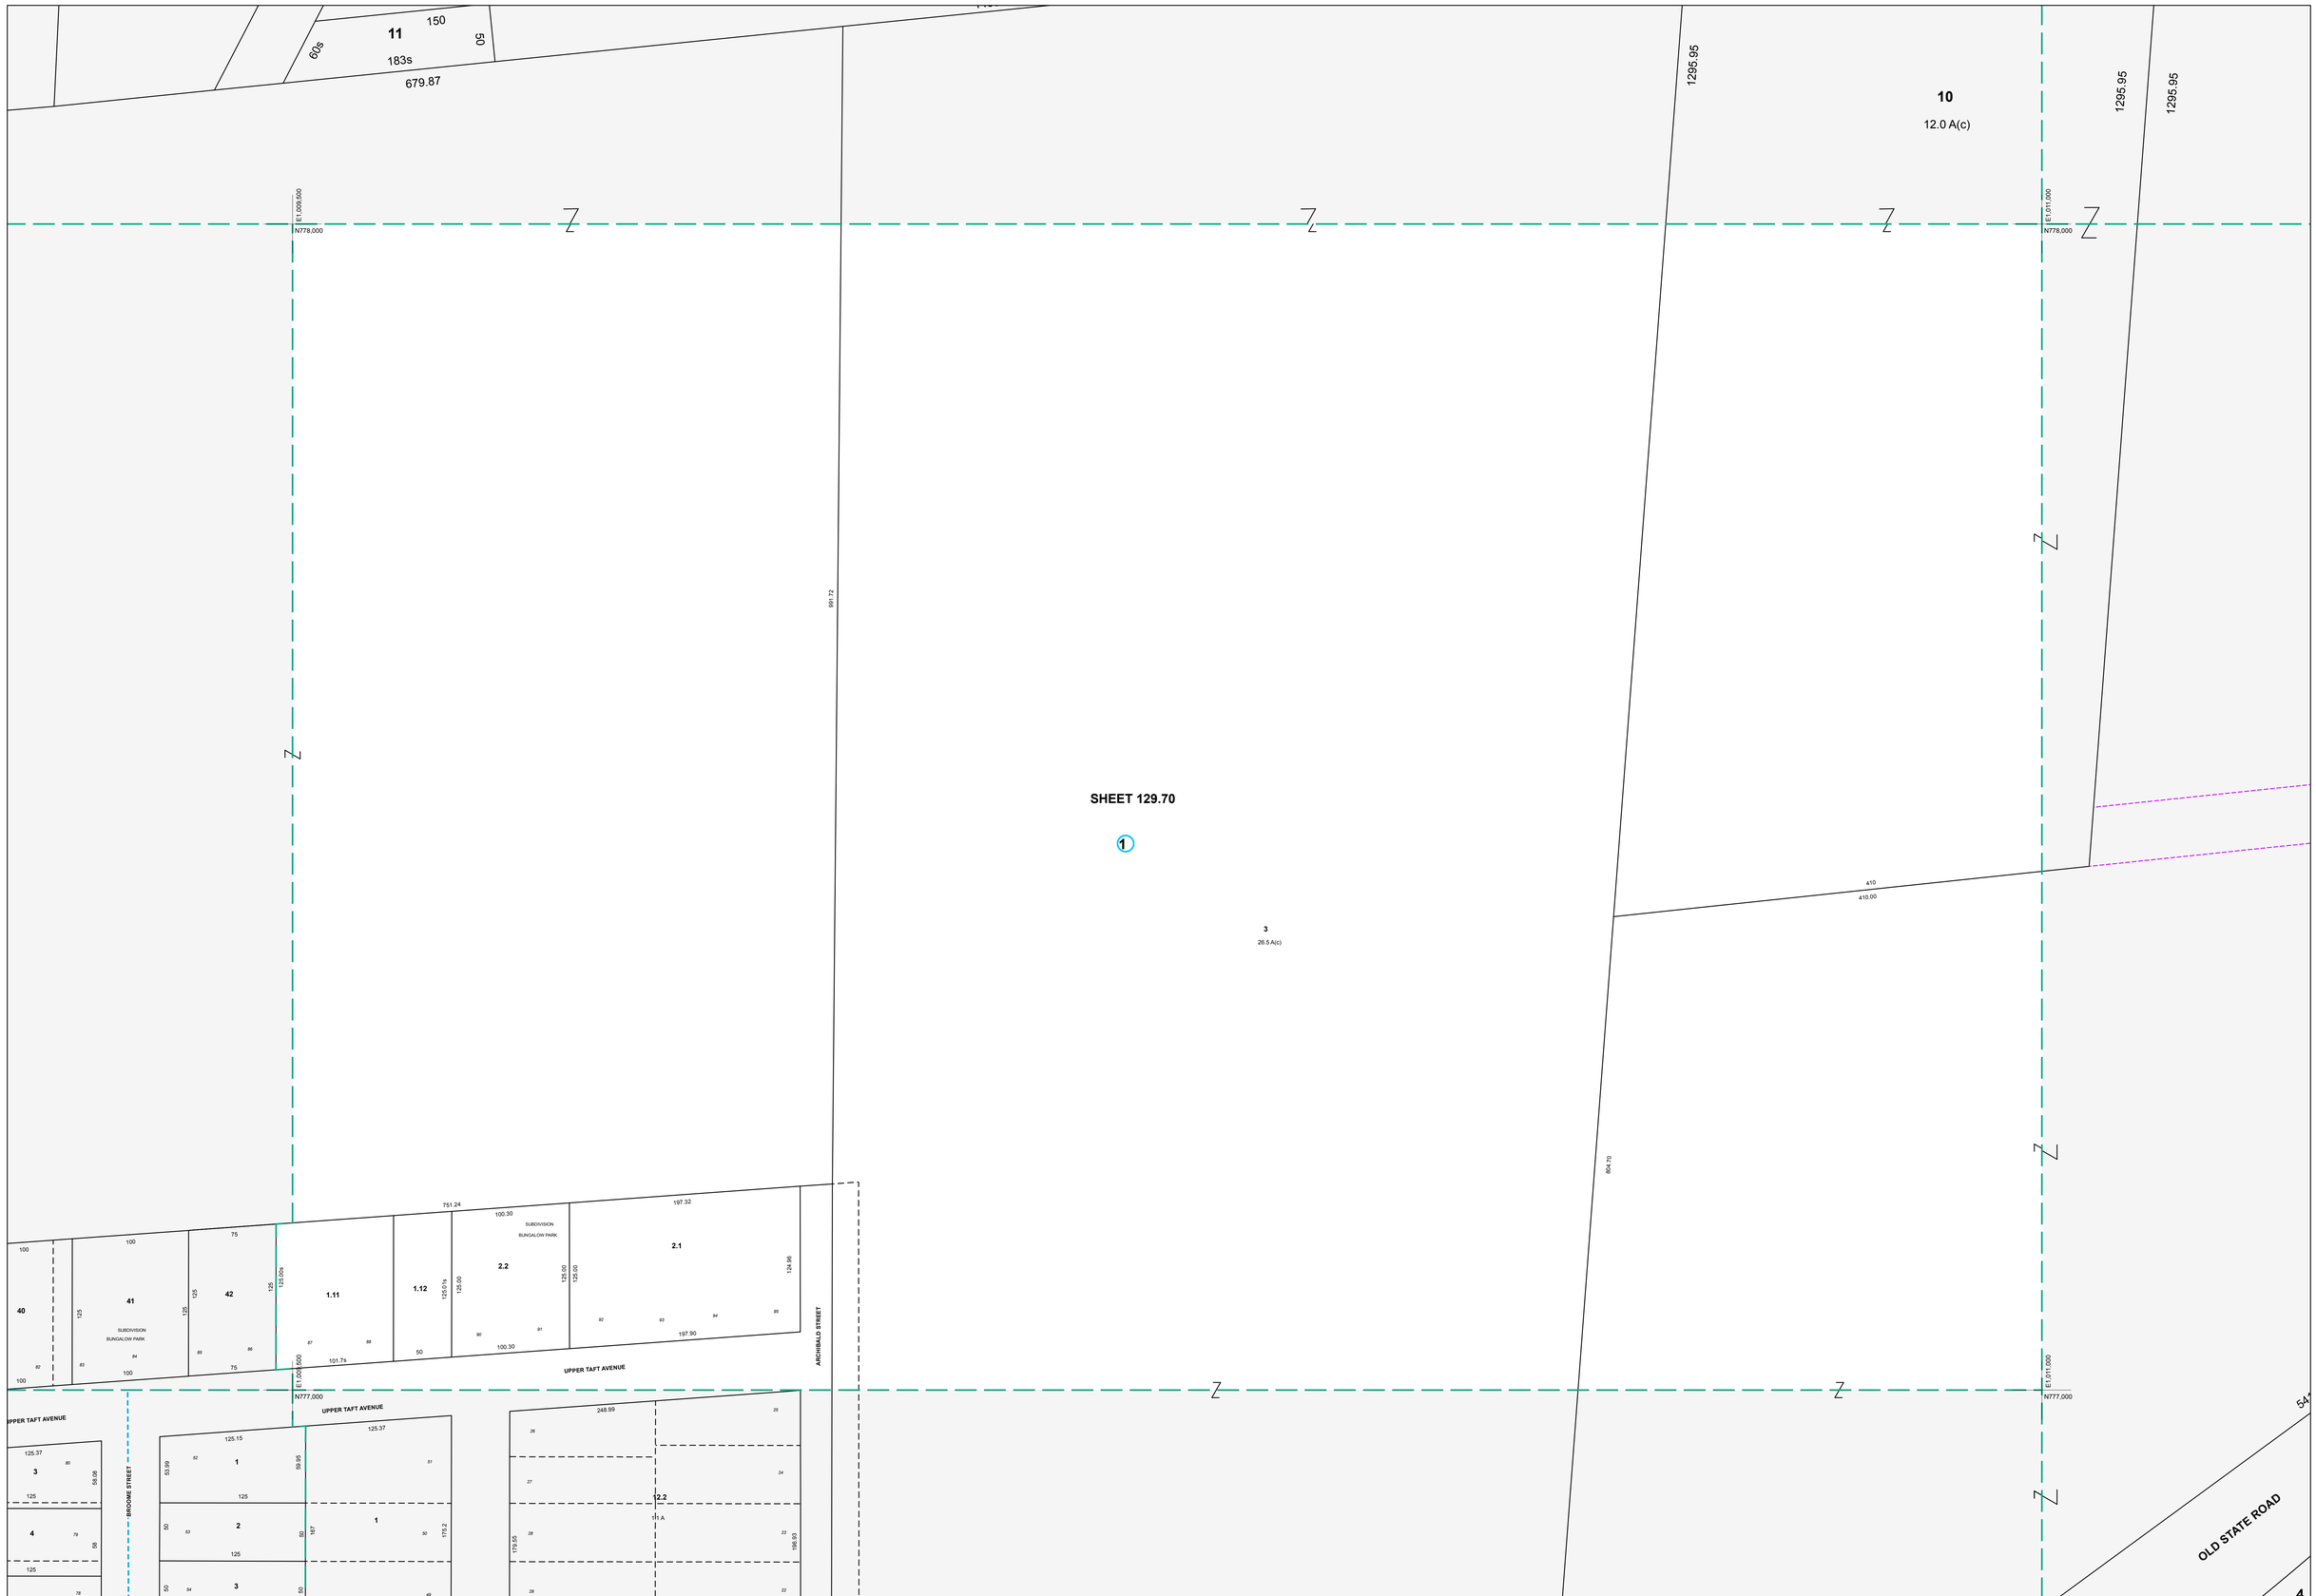

Broome County, New York GIS www.bcgis.com

MAP REVISIONS		
DATE	MADE BY	REVISIONS
2/22/2006	DC	129.70-1-1.12 out of 1.1

SCHOOL DISTRICT AND SPECIAL DISTRICTS

FIRE: PORT DICKINSON FIRE DISTRICT

SCHOOL: CHENANGO VALLEY SCHOOL DISTRICT

LEGEND

PROPERTY LINE
RIGHT OF WAY LINE
MUNICIPAL BOUNDARY
SUBDIVISION LIMIT
COUNTY LINE
ORIGINAL LOT LINE
RAILROAD
STREAM
BLOCK LIMIT
SCHOOL DISTRICT LINE — SCH —
FIRE DISTRICT LINE — F —
DENOTES COMMON OWNER
PARCEL NUMBER 10
ORIGINAL SUBD LOT NUMBER 10
TAX MAP BLOCK NUMBER 1
TAX MAP PARCEL NUMBER 08.00-1-10
CALCULATED ACREAGE 20.5 A(c)
DEED ACREAGE 20.5 A
SCALED DIMENSION (FEET) 150 (s)
DEED DIMENSION (FEET) 150
COORDINATE LOCATOR

1983 North American Datum
New York State Plane, Central Zone

THIS MAP WAS PRODUCED FOR TAX PURPOSES ONLY AND IS NOT TO BE REPRODUCED OR USED FOR SURVEYING OR CONVEYANCING

129.13	129.13	129.14
129.69		129.18
129.77	129.78	129.18

TAX MAP

TOWN OF DICKINSON

BROOME COUNTY, NEW YORK

50 0 50 100 150

GRAPHIC SCALE - 1" = 50'

MAP DATE 12/7/1994

129.70