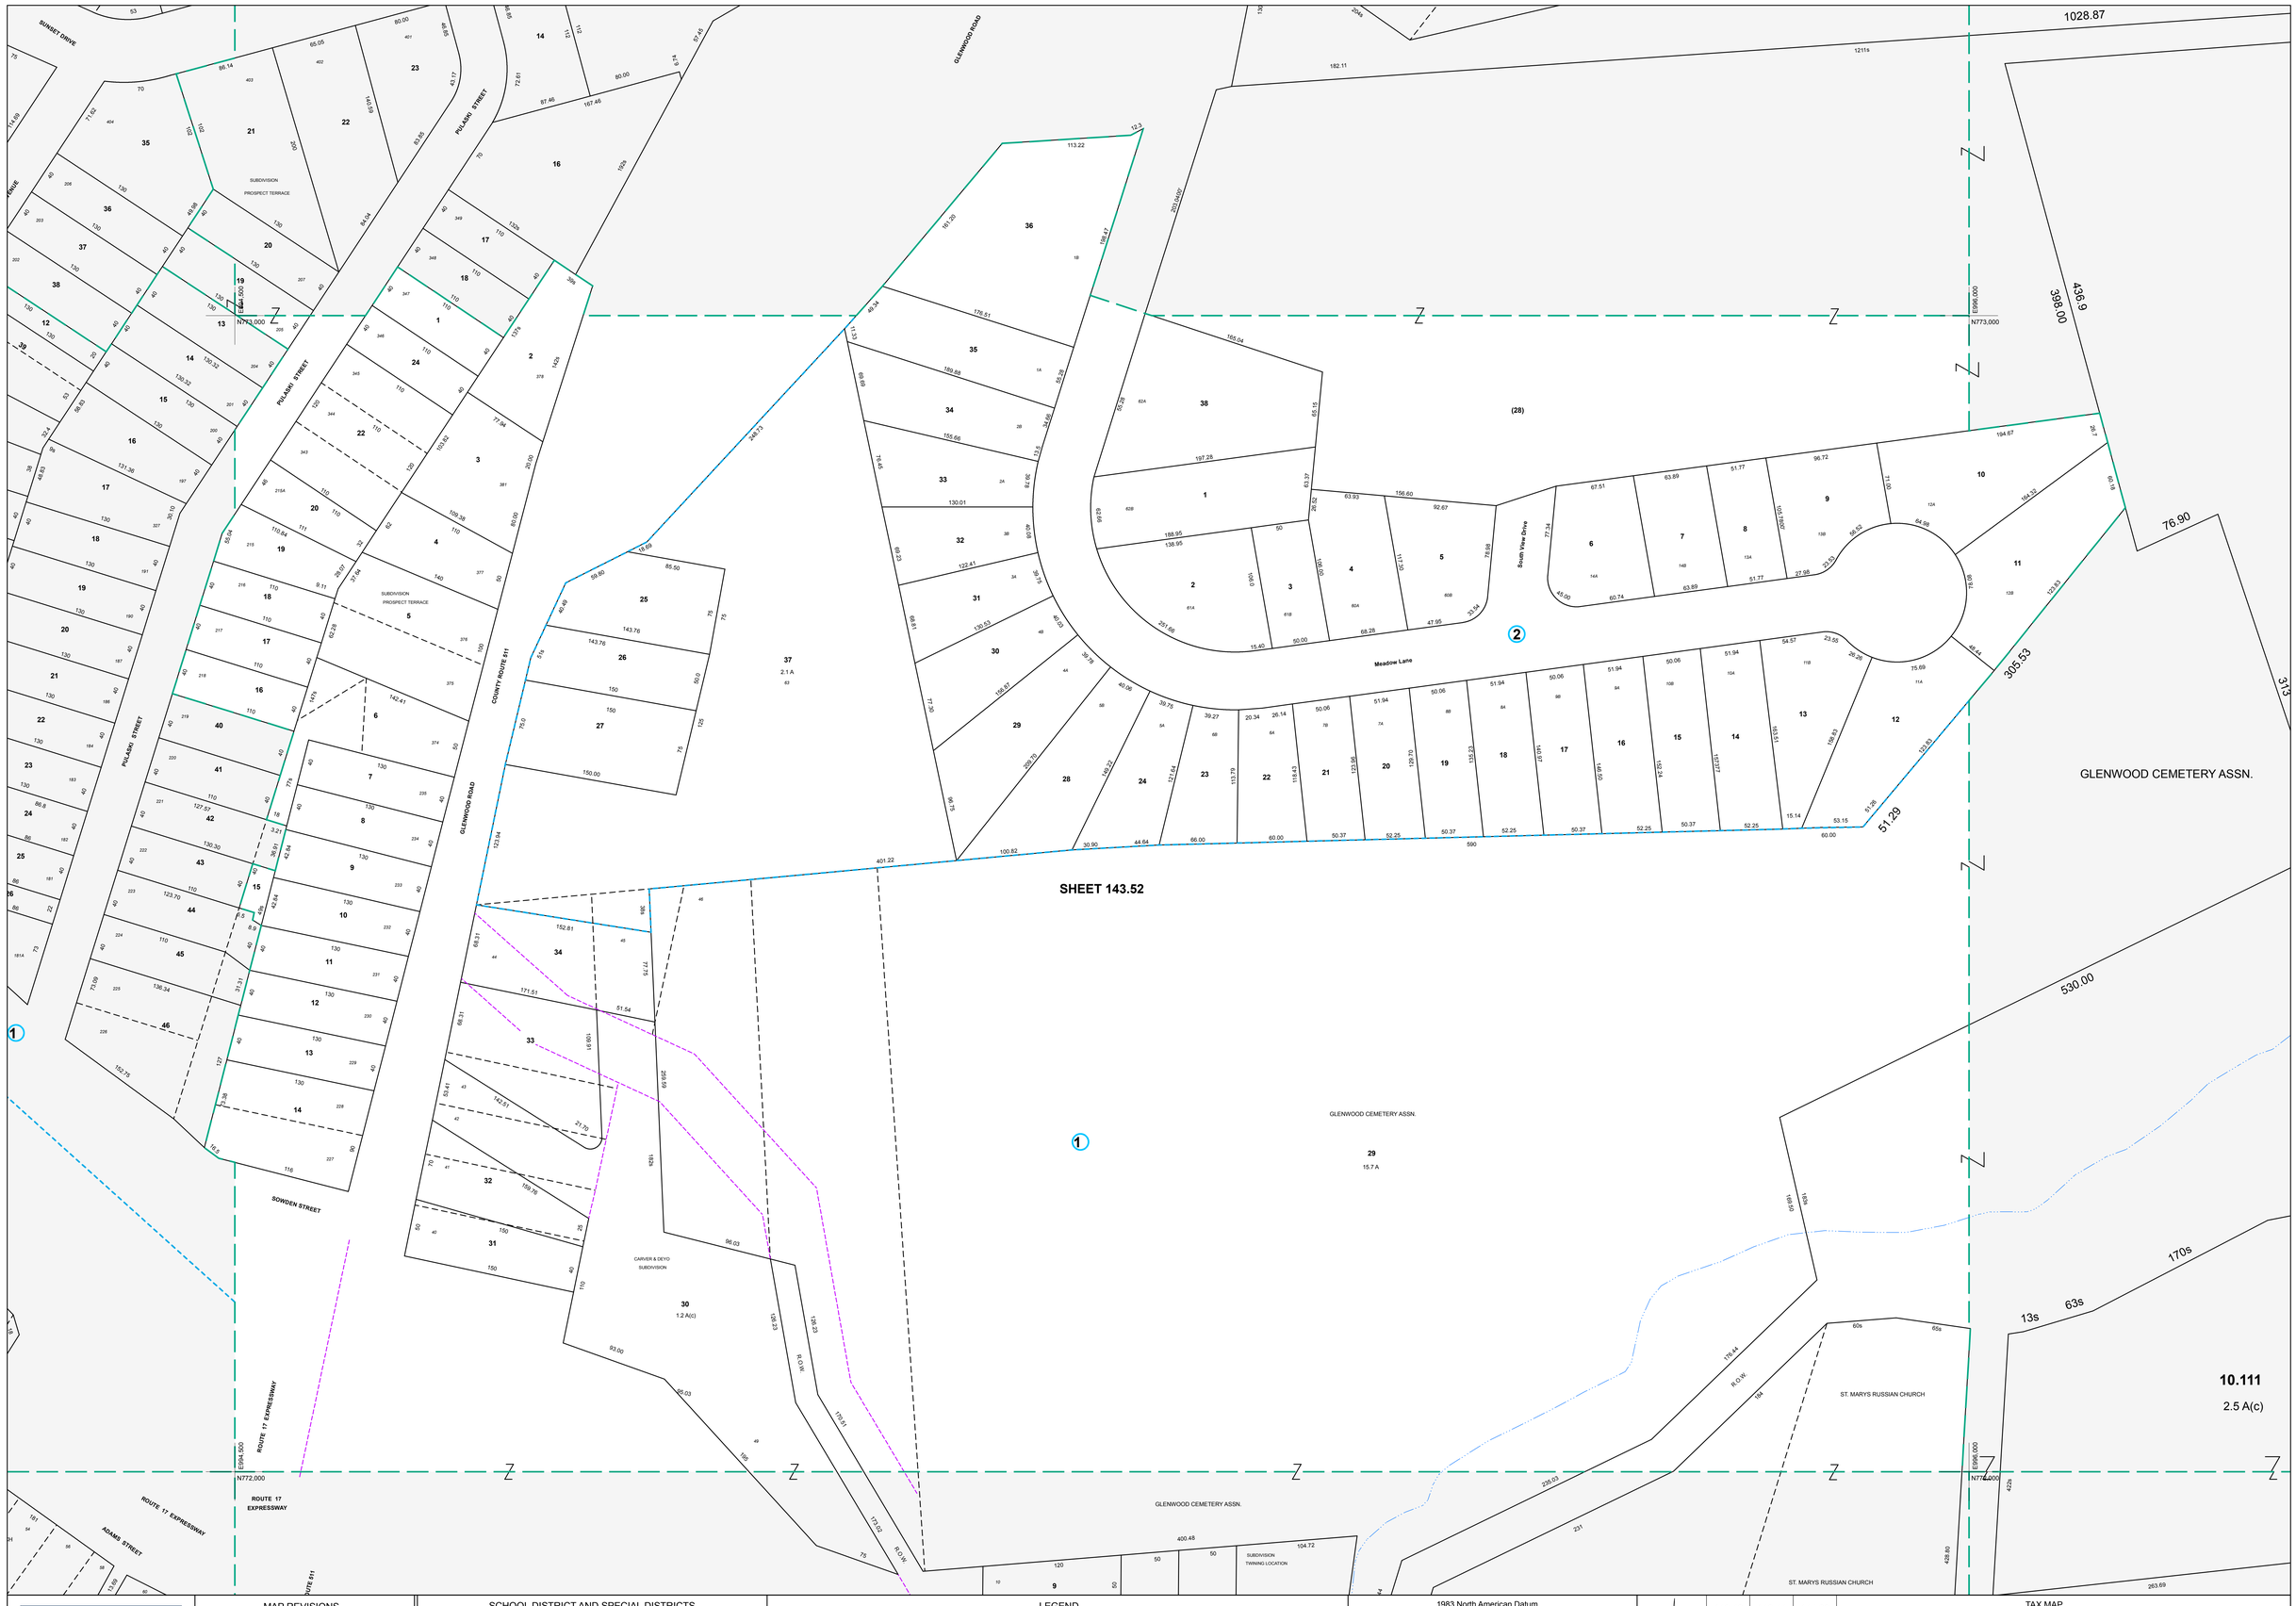

MAP REVISIONS		
DATE	MADE BY	REVISIONS
10/19/2006	DC	meadow wood village subd
10/16/1997	DC	COMBINED 143.62-1-21 & 23 INTO 143.52-1-22

SCHOOL DISTRICT AND SPECIAL DISTRICTS	
FIRE: PROSPECT TERRACE FIRE DISTRICT	SCHOOL: JOHNSON CITY SCHOOL DISTRICT

LEGEND

PROPERTY LINE
RIGHT OF WAY LINE
MUNICIPAL BOUNDARY
SUBDIVISION LIMIT
COUNTY LINE
ORIGINAL LOT LINE
RAILROAD
STREAM
BLOCK LIMIT
SCHOOL DISTRICT LINE — SCH —
FIRE DISTRICT LINE — F —
DENOTES COMMON OWNER
PARCEL NUMBER 10
ORIGINAL SUBD LOT NUMBER 10
TAX MAP BLOCK NUMBER 1

TAX MAP PARCEL NUMBER	08.00-1-10
CALCULATED ACREAGE	20.5 A(c)
DEED ACREAGE	20.5 A
SCALED DIMENSION (FEET)	150 (s)
DEED DIMENSION (FEET)	150
COORDINATE LOCATOR	•

1983 North American Datum
New York State Plane, Central Zone

THIS MAP WAS PRODUCED FOR TAX PURPOSES ONLY AND IS NOT TO BE REPRODUCED OR USED FOR SURVEYING OR CONVEYANCING

143.43	143.44	144.09
143.51		144.09
143.59	143.60	144.53

MAP DATE 12/7/1994

TAX MAP
TOWN OF DICKINSON
BROOME COUNTY, NEW YORK

50 0 50 100 150
GRAPHIC SCALE - 1" = 50'

143.52

Broome County, New York GIS www.bcgis.com