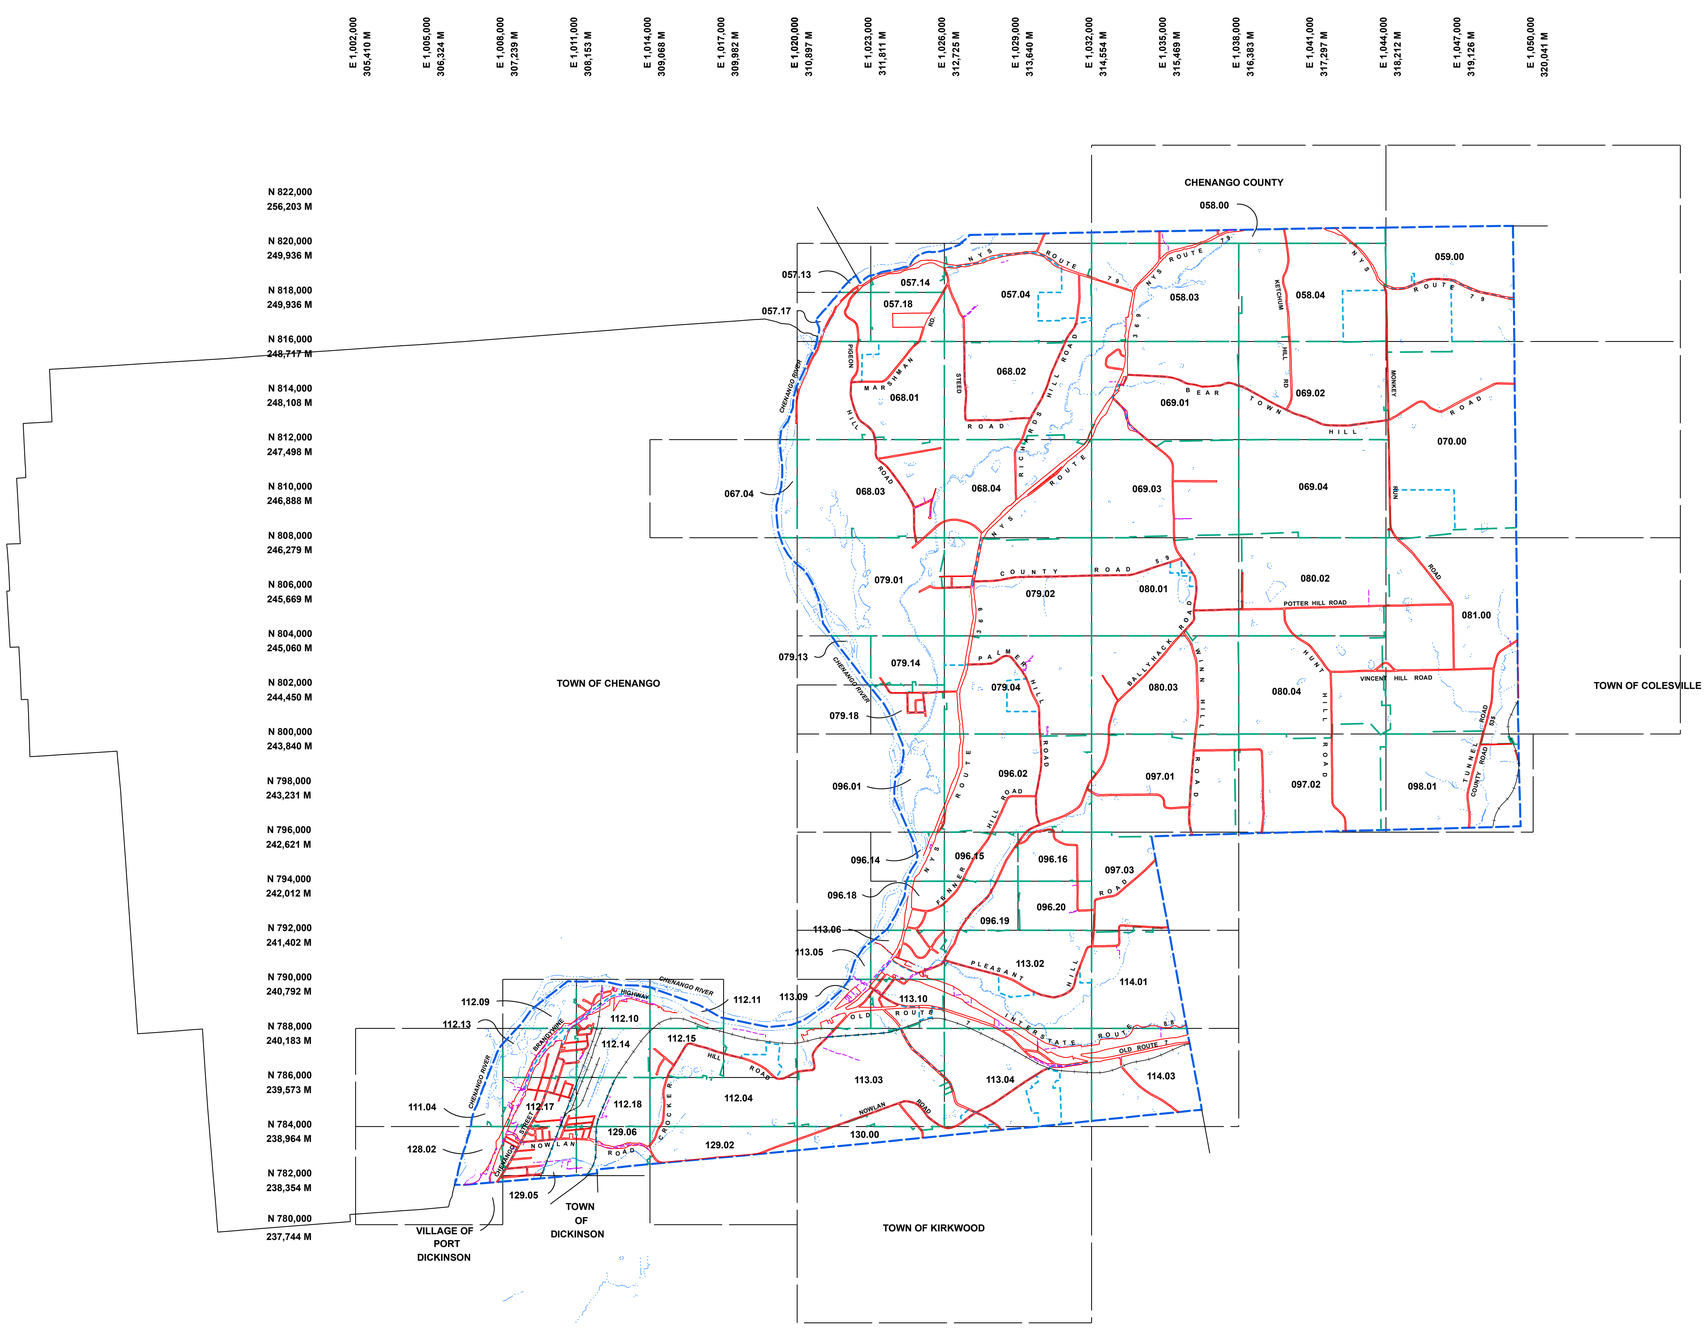

Broome County, New York GIS www.bcgis.com

MAP REVISIONS		
DATE	MADE BY	REVISIONS

SCHOOL DISTRICT AND SPECIAL DISTRICTS	
FIRE:	SCHOOL:

LEGEND

PROPERTY LINE	RAILROAD	DENOTES COMMON OWNER	TAX MAP PARCEL NUMBER 08.00-1-10
RIGHT OF WAY LINE	STREAM	PARCEL NUMBER 10	CALCULATED ACREAGE 20.5 A(c)
MUNICIPAL BOUNDARY	BLOCK LIMIT	ORIGINAL SUBD LOT NUMBER 10	DEED ACREAGE 20.5 A
SUBDIVISION LIMIT	SCHOOL DISTRICT LINE —SCH—	TAX MAP BLOCK NUMBER (1)	SCALED DIMENSION (FEET) 150 (s)
COUNTY LINE	FIRE DISTRICT LINE —F—		DEED DIMENSION (FEET) 150
ORIGINAL LOT LINE			COORDINATE LOCATOR •

1983 North American Datum
New York State Plane, Central Zone

THIS MAP WAS PRODUCED FOR TAX PURPOSES ONLY AND IS NOT TO BE REPRODUCED OR USED FOR SURVEYING OR CONVEYANCING

MAP DATE 03/01/95

TAX MAP
TOWN OF FENTON
BROOME COUNTY, NEW YORK

2500 0 2500 5000 7500
GRAPHIC SCALE - 1" = 2500'

INDEX