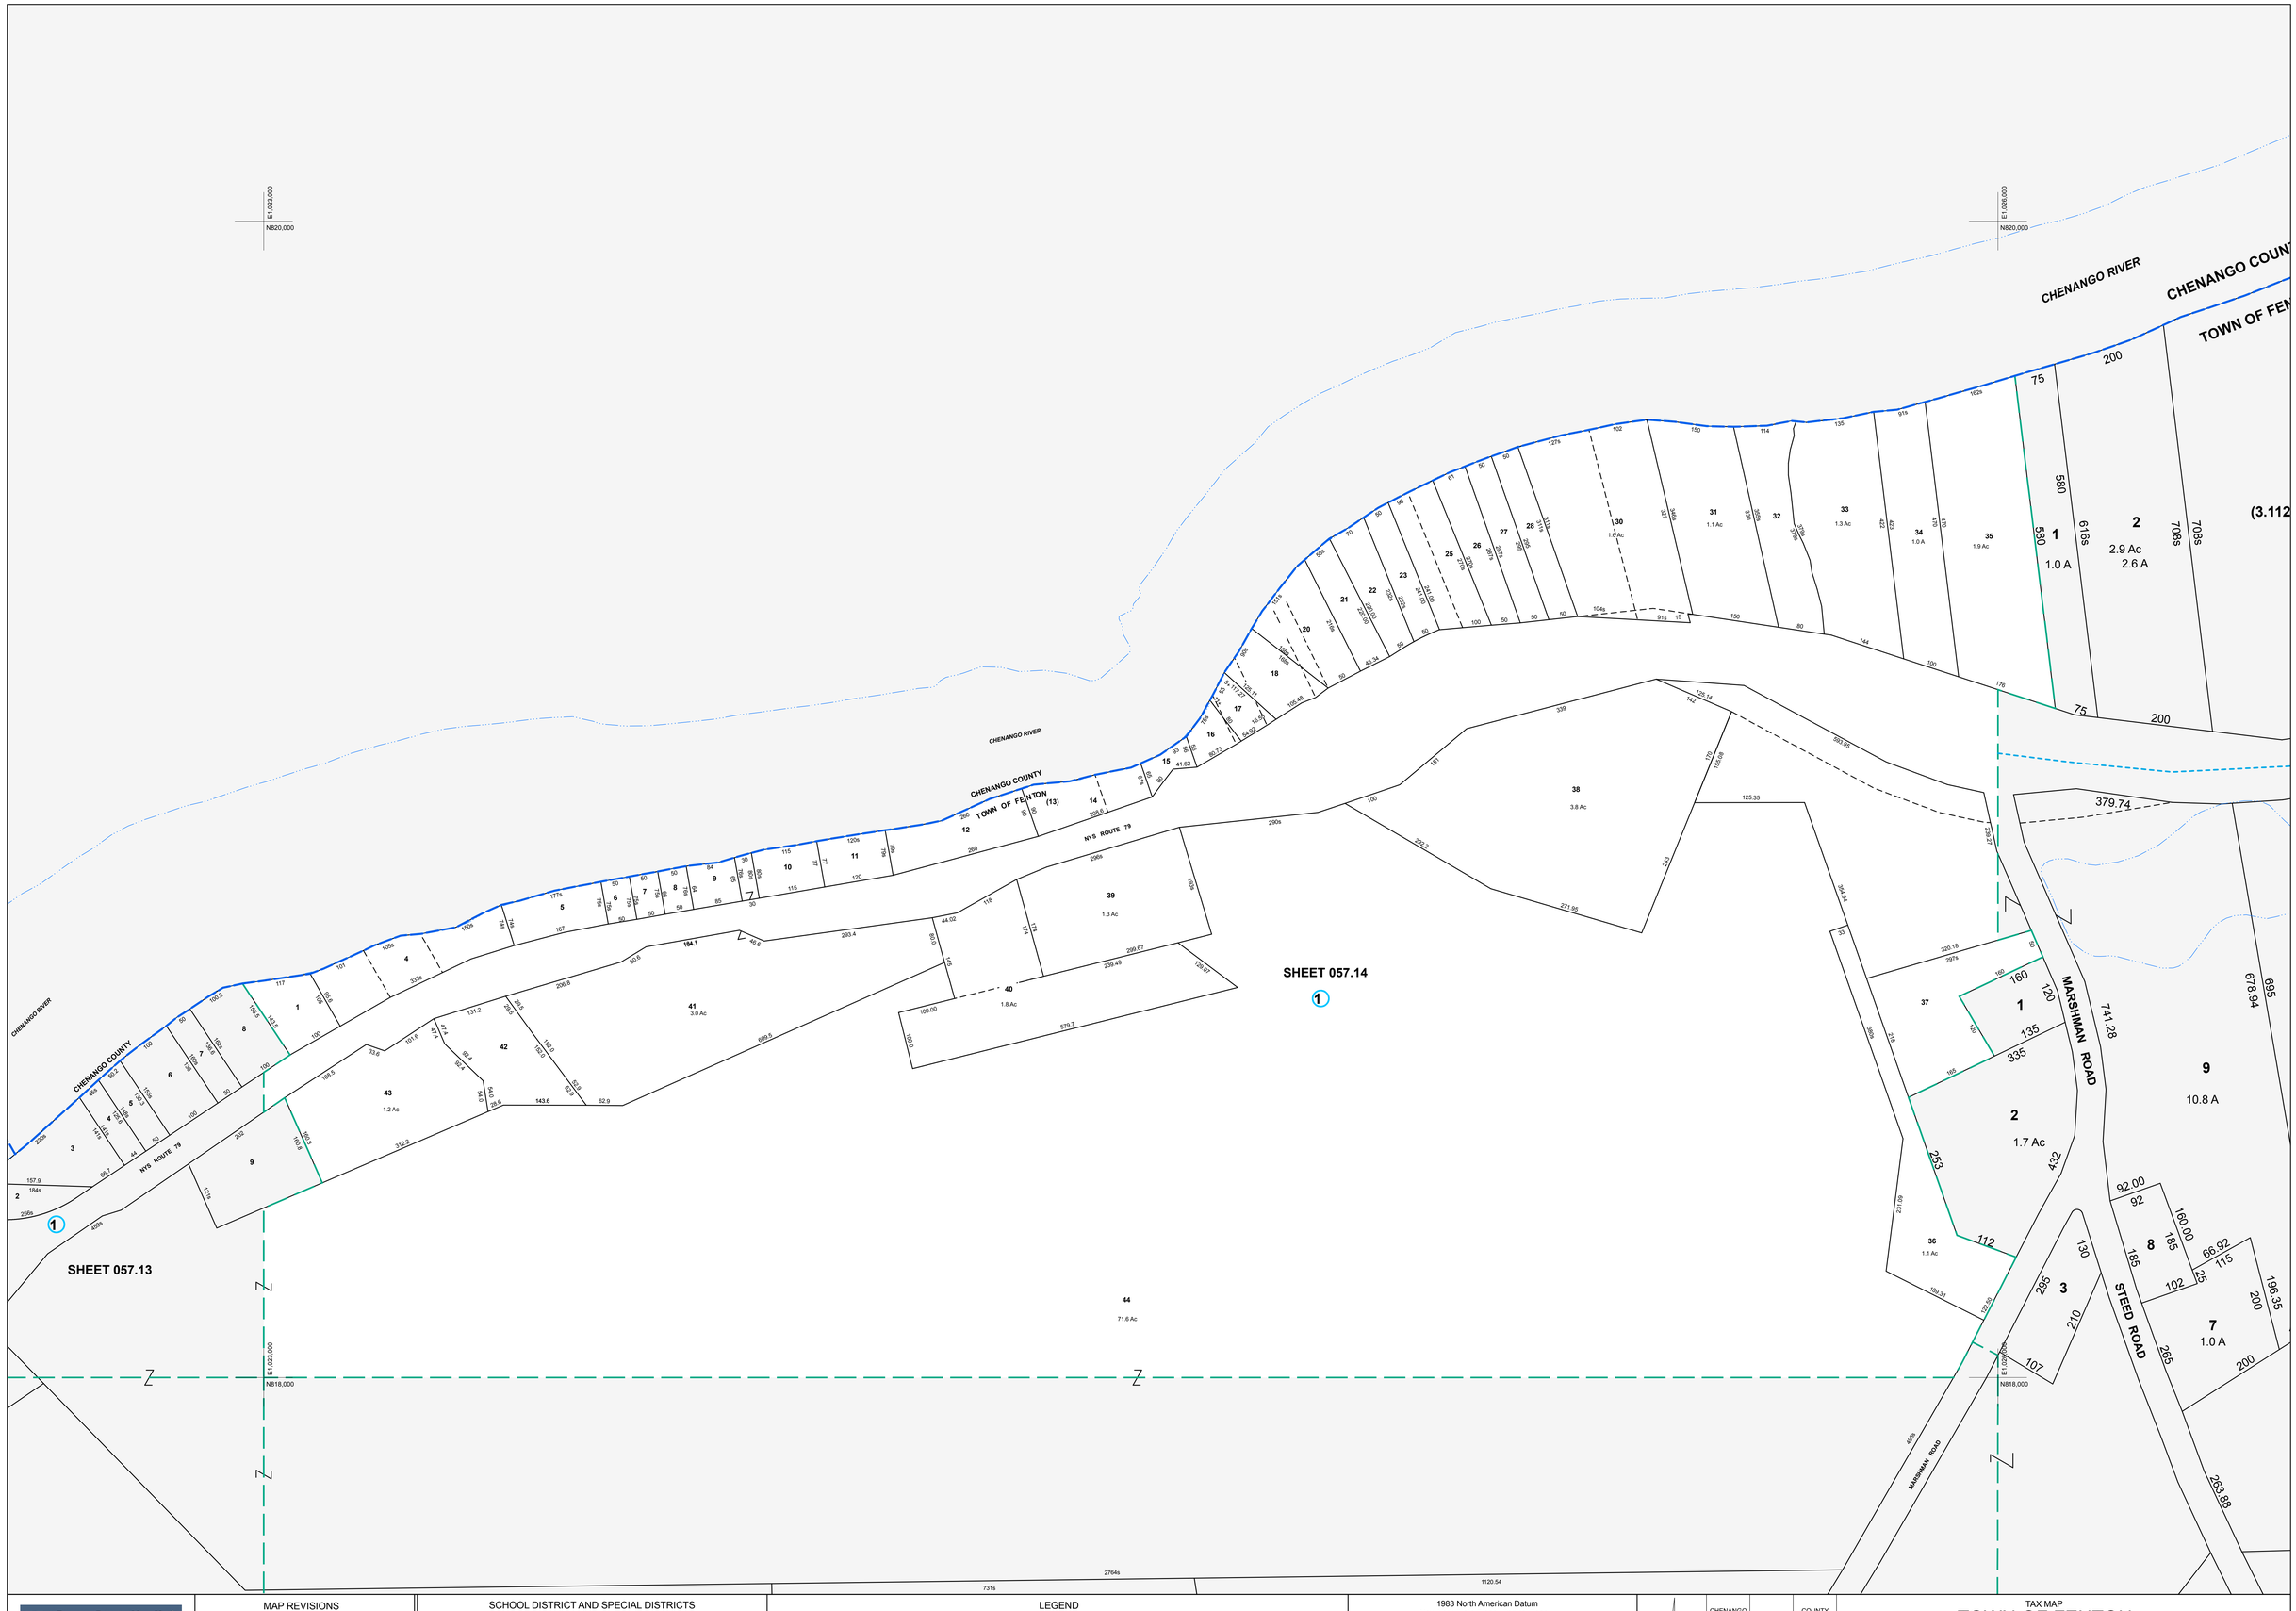

Broome County, New York GIS www.bcgis.com

MAP REVISIONS		
DATE	MADE BY	REVISIONS
12/15/2000	DC	COMB 057.14-1-13 INTO 057.14-1-14
3/3/1998	TR	057.14-1-4
3/3/1998	TR	COMB. 057.14-1-2 & 057.14-1-3 WITH
8/22/1997	DC	COMBINED 057.14-1-29 INTO 057.14-1-30
5/22/1997	TR	COMB. A PORTION OF N.Y.S. 79 WITH

SCHOOL DISTRICT AND SPECIAL DISTRICTS

FIRE: CHENANGO FORKS FIRE DISTRICT

SCHOOL: CHENANGO FORKS SCHOOL DISTRICT

LEGEND

PROPERTY LINE
RIGHT OF WAY LINE
MUNICIPAL BOUNDARY
SUBDIVISION LIMIT
COUNTY LINE
ORIGINAL LOT LINE
RAILROAD
STREAM
BLOCK LIMIT
SCHOOL DISTRICT LINE — SCH —
FIRE DISTRICT LINE — F —
DENOTES COMMON OWNER
PARCEL NUMBER 10
ORIGINAL SUBD LOT NUMBER 10
TAX MAP BLOCK NUMBER 1
TAX MAP PARCEL NUMBER 08.00-1-10
CALCULATED ACREAGE 20.5 A(c)
DEED ACREAGE 20.5 A
SCALED DIMENSION (FEET) 150 (s)
DEED DIMENSION (FEET) 150
COORDINATE LOCATOR •

1983 North American Datum
New York State Plane, Central Zone

THIS MAP WAS PRODUCED FOR TAX PURPOSES ONLY AND IS NOT TO BE REPRODUCED OR USED FOR SURVEYING OR CONVEYANCING

CHENANGO		COUNTY
057.13		057.04
057.17	057.18	057.04

TAX MAP
TOWN OF FENTON
BROOME COUNTY, NEW YORK

100 0 100 200 300
GRAPHIC SCALE - 1" = 100'

MAP DATE 3/1/1995

057.14