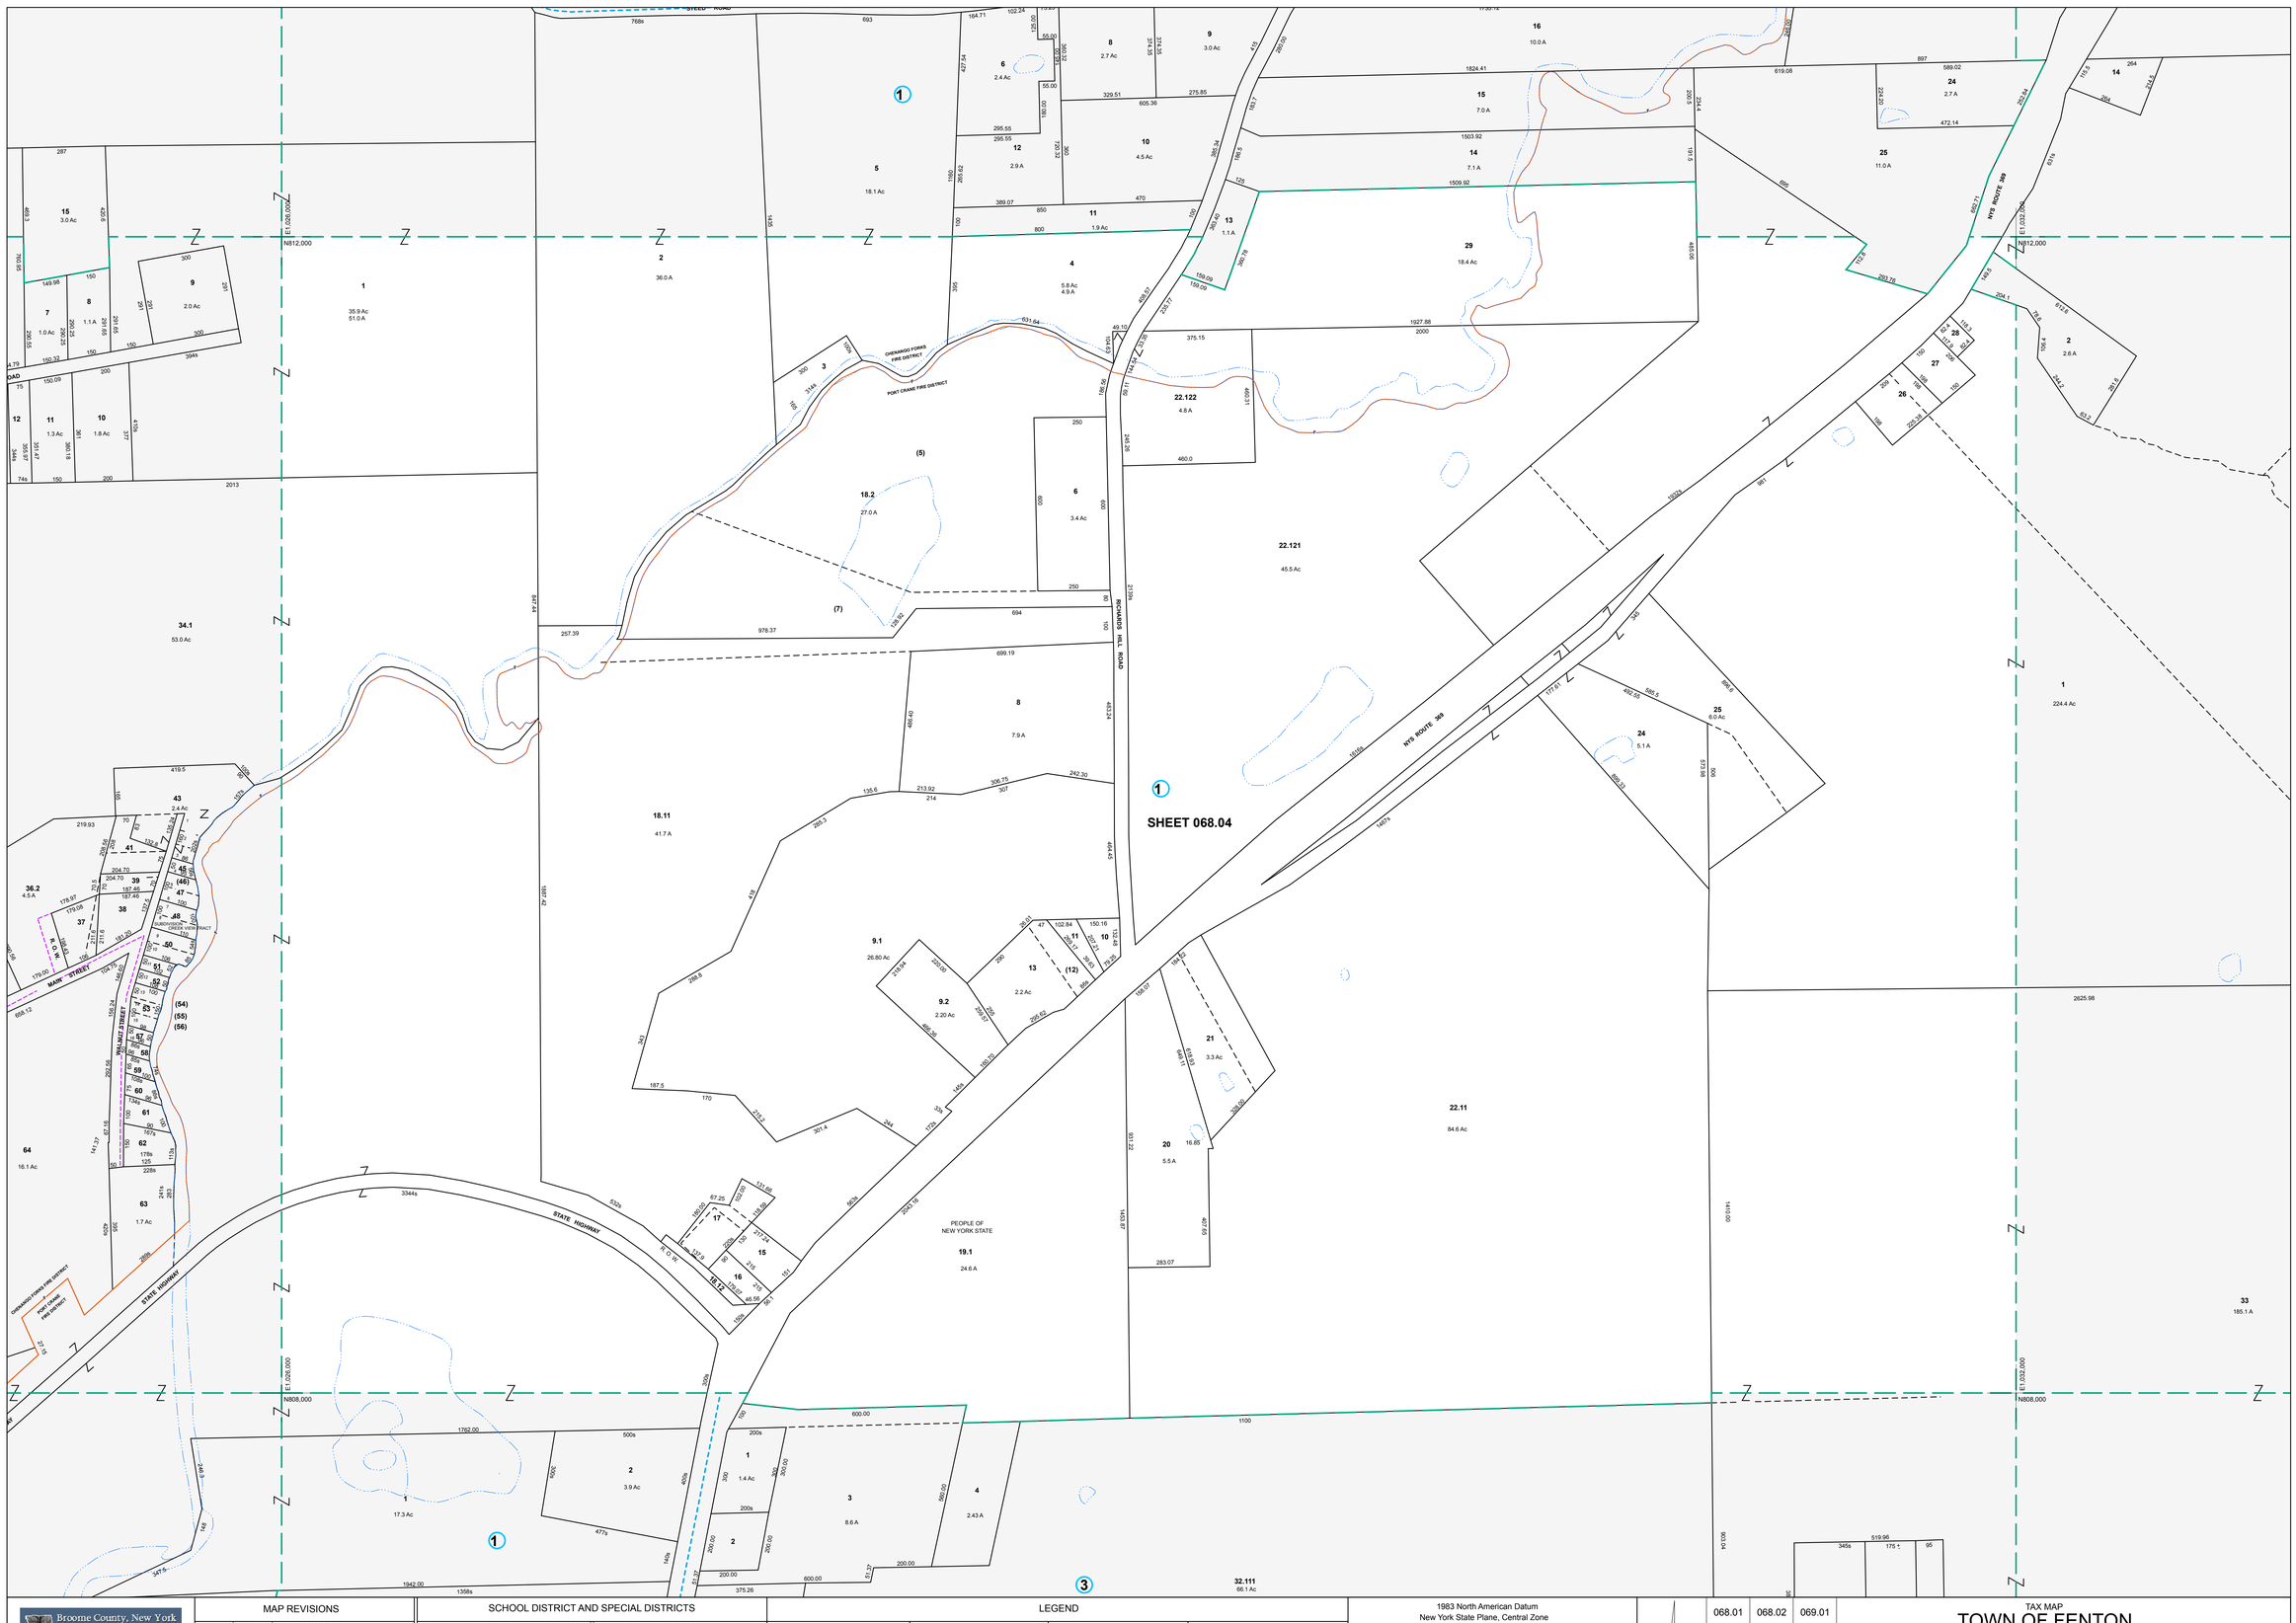

Broome County, New York GIS
www.bcgis.com

MAP REVISIONS		
DATE	MADE BY	REVISIONS
2/12/2009	DC	068.04-1-12 c/i 068.04-1-13
12/21/2006	DC	068.04-1-22.12 out of 22.1
3/1/2004	DC	068.04-1-18.12 out of 18.1
4/29/2003	DC	068.04-1-18.2 out of 068.04-1-18
10/25/2002	DC	p/o 068.04-1-22 into 068.04-1-21

SCHOOL DISTRICT AND SPECIAL DISTRICTS	
FIRE: CHENANGO FORKS FIRE DISTRICT	SCHOOL: CHENANGO FORKS SCHOOL DISTRICT
PORT CRANE FIRE DISTRICT	

LEGEND

PROPERTY LINE	RAILROAD	DENOTES COMMON OWNER	TAX MAP PARCEL NUMBER
RIGHT OF WAY LINE	STREAM	PARCEL NUMBER	CALCULATED ACREAGE
MUNICIPAL BOUNDARY	BLOCK LIMIT	ORIGINAL SUBD LOT NUMBER	DEED ACREAGE
SUBDIVISION LIMIT	SCHOOL DISTRICT LINE		SCALED DIMENSION (FEET)
COUNTY LINE	FIRE DISTRICT LINE	TAX MAP BLOCK NUMBER	DEED DIMENSION (FEET)
ORIGINAL LOT LINE			COORDINATE LOCATOR

08.00-1-10
20.5 A(c)
20.5 A
150 (s)
150
◆

1983 North American Datum
New York State Plane, Central Zone

THIS MAP WAS PRODUCED FOR TAX PURPOSES ONLY AND IS NOT TO BE REPRODUCED OR USED FOR SURVEYING OR CONVEYANCING

068.01	068.02	069.01
068.03		069.03
079.01	079.02	080.01

TAX MAP
TOWN OF FENTON
BROOME COUNTY, NEW YORK

200 0 200 400 600
GRAPHIC SCALE - 1" = 200'

MAP DATE 3/1/1995

068.04