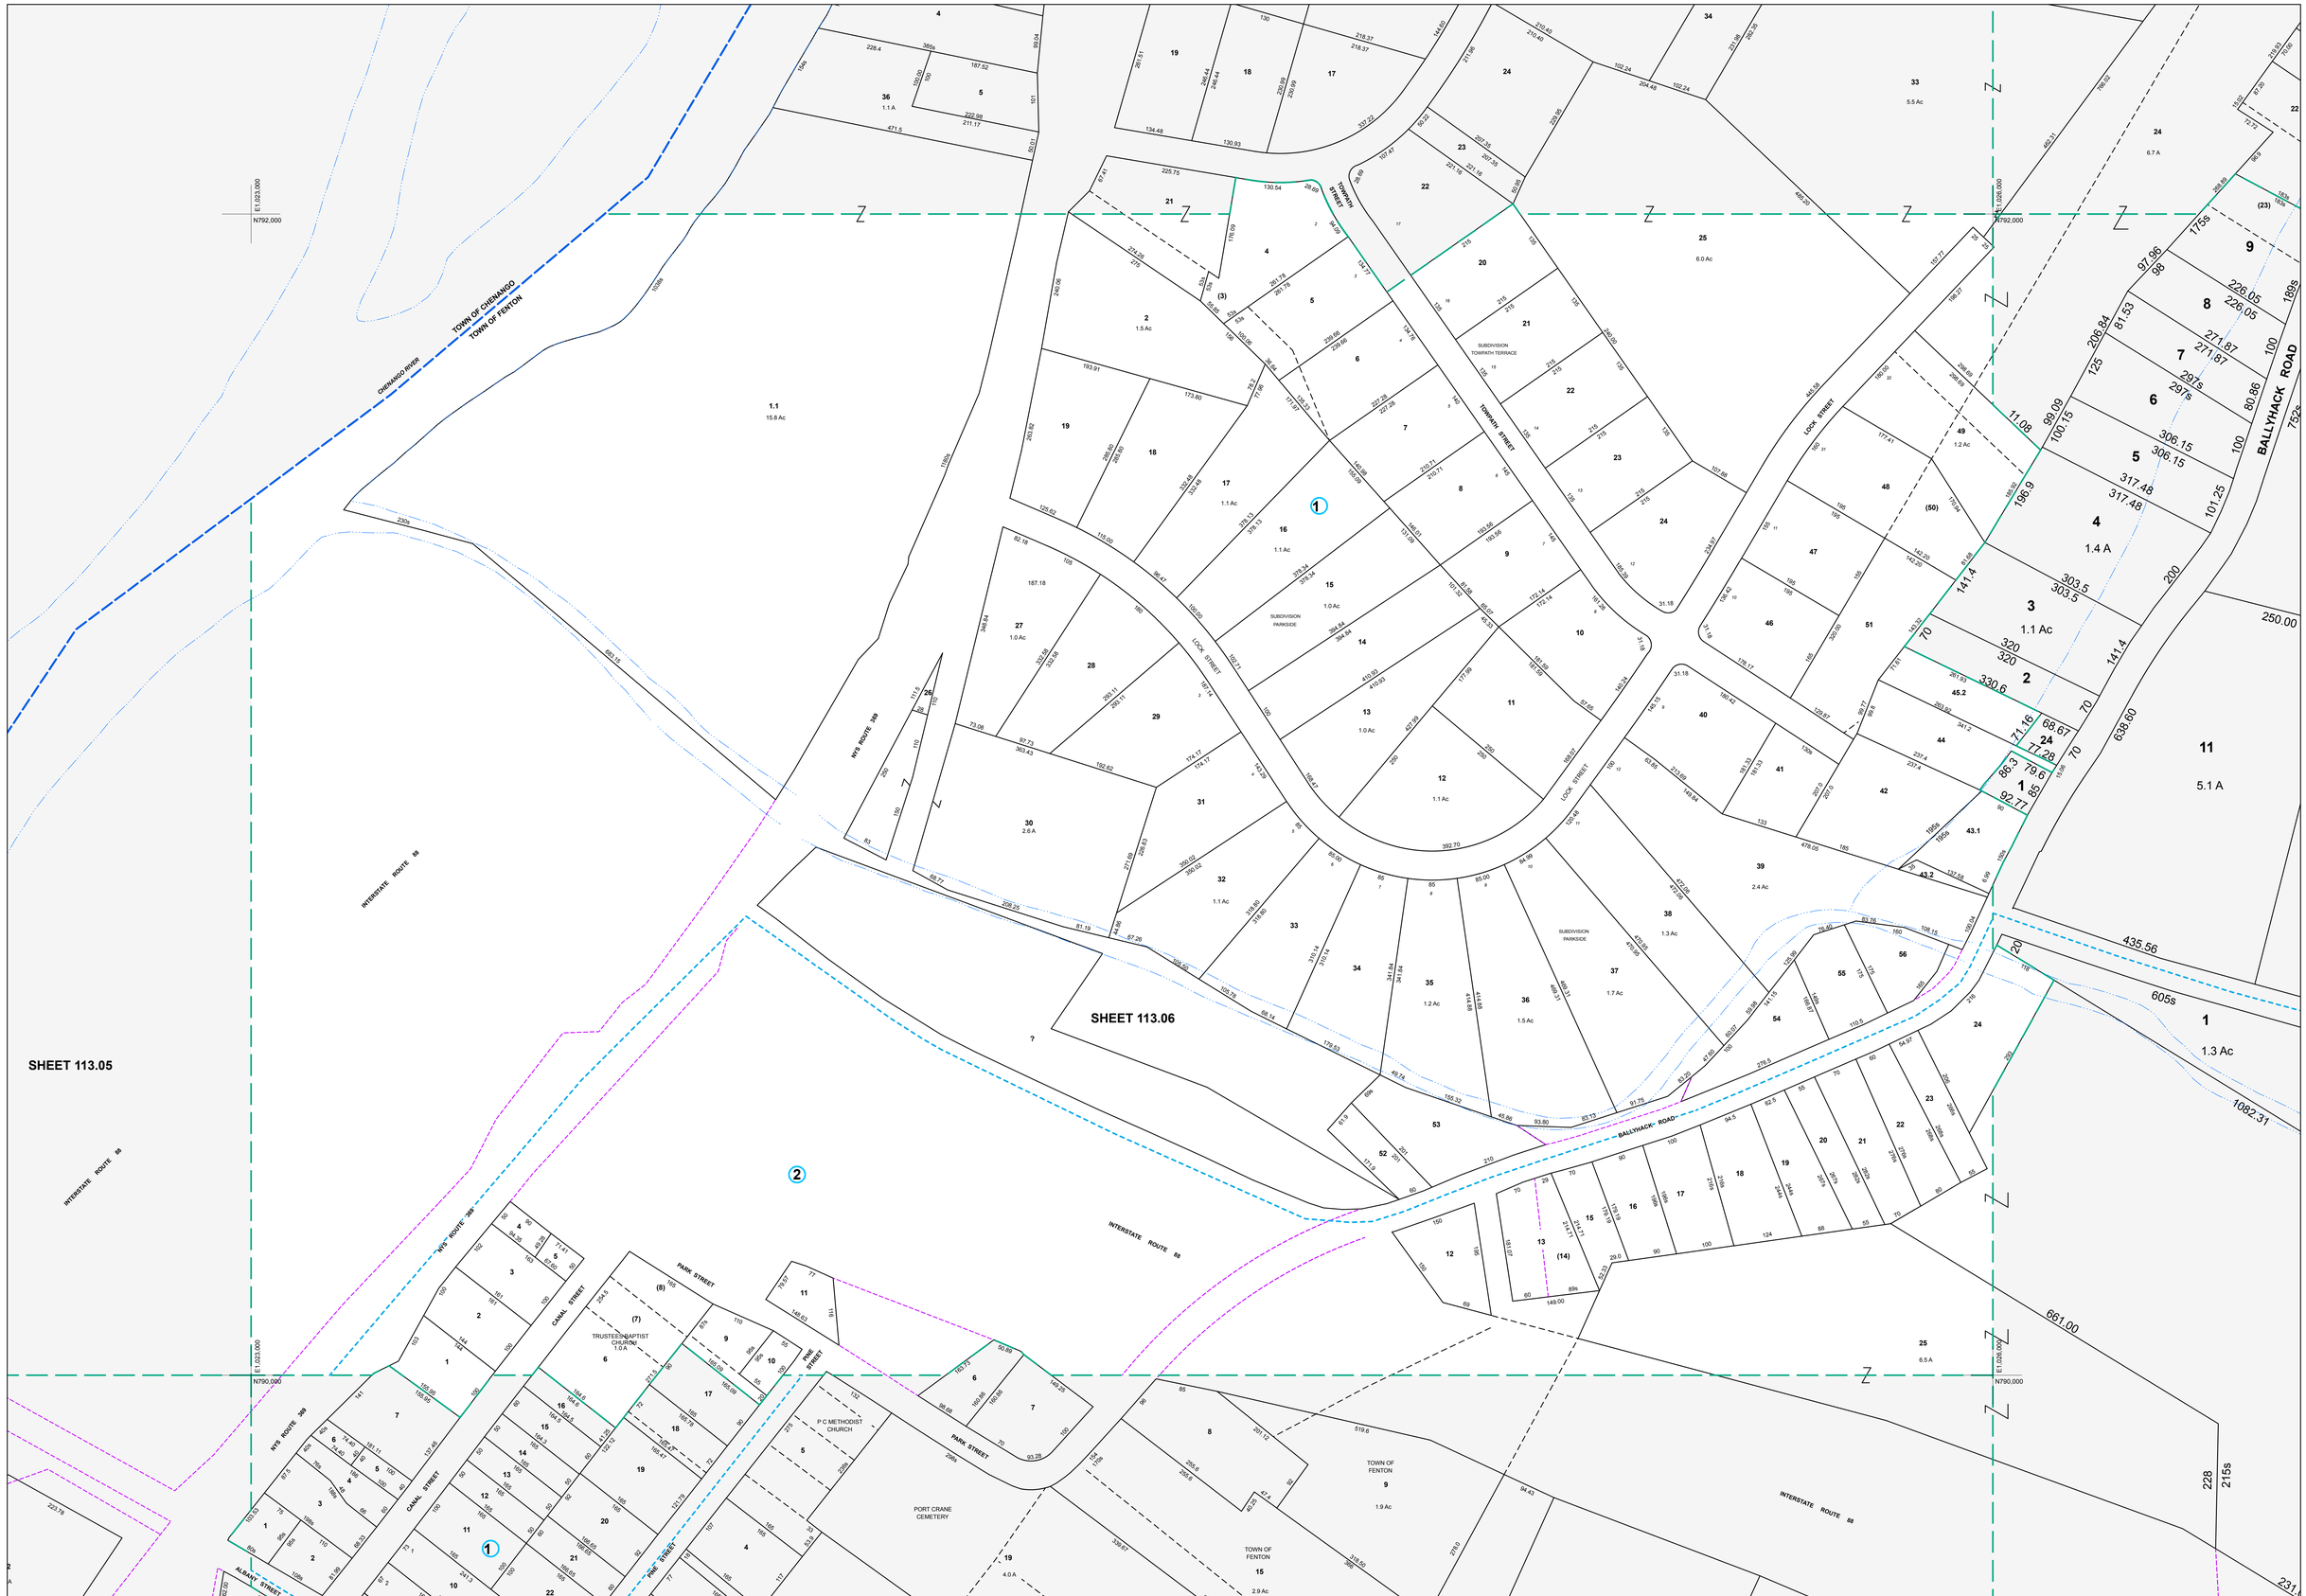

Broome County, New York
GIS
www.bcgis.com

MAP REVISIONS

DATE	MADE BY	REVISIONS
12/15/2003	MAS	Comb 113.06-2-7 & 8 into 113.06-2-8
2/14/2002	DC	113.06-2-14 c/l 113.06-2-13
12/13/2001	ENB	split 096.18-1-36 out of 113.06-1-1
11/21/2001	ENB	combine 113.06-1-3 and 113.06-1-4
11/29/2000	DC	COMB. 113.06-1-50 INTO 113.06-1-48

SCHOOL DISTRICT AND SPECIAL DISTRICTS

FIRE: PORT CRANE FIRE DISTRICT

SCHOOL: CHENANGO VALLEY SCHOOL DISTRICT

LEGEND

PROPERTY LINE
RIGHT OF WAY LINE
MUNICIPAL BOUNDARY
SUBDIVISION LIMIT
COUNTY LINE
ORIGINAL LOT LINE
RAILROAD
STREAM
BLOCK LIMIT
SCHOOL DISTRICT LINE — SCH —
FIRE DISTRICT LINE — F —
DENOTES COMMON OWNER
PARCEL NUMBER 10
ORIGINAL SUBD LOT NUMBER 10
TAX MAP BLOCK NUMBER 1
TAX MAP PARCEL NUMBER 08.00-1-10
CALCULATED ACREAGE 20.5 A(c)
DEED ACREAGE 20.5 A
SCALED DIMENSION (FEET) 150 (s)
DEED DIMENSION (FEET) 150
COORDINATE LOCATOR •

1983 North American Datum
New York State Plane, Central Zone

THIS MAP WAS PRODUCED FOR TAX PURPOSES ONLY AND IS NOT TO BE REPRODUCED OR USED FOR SURVEYING OR CONVEYANCING

CHENANGO	096.18	096.19
113.05		113.02
113.09	113.10	113.02

MAP DATE 3/1/1995

TAX MAP
TOWN OF FENTON
BROOME COUNTY, NEW YORK

100 0 100 200 300
GRAPHIC SCALE - 1" = 100'

113.06