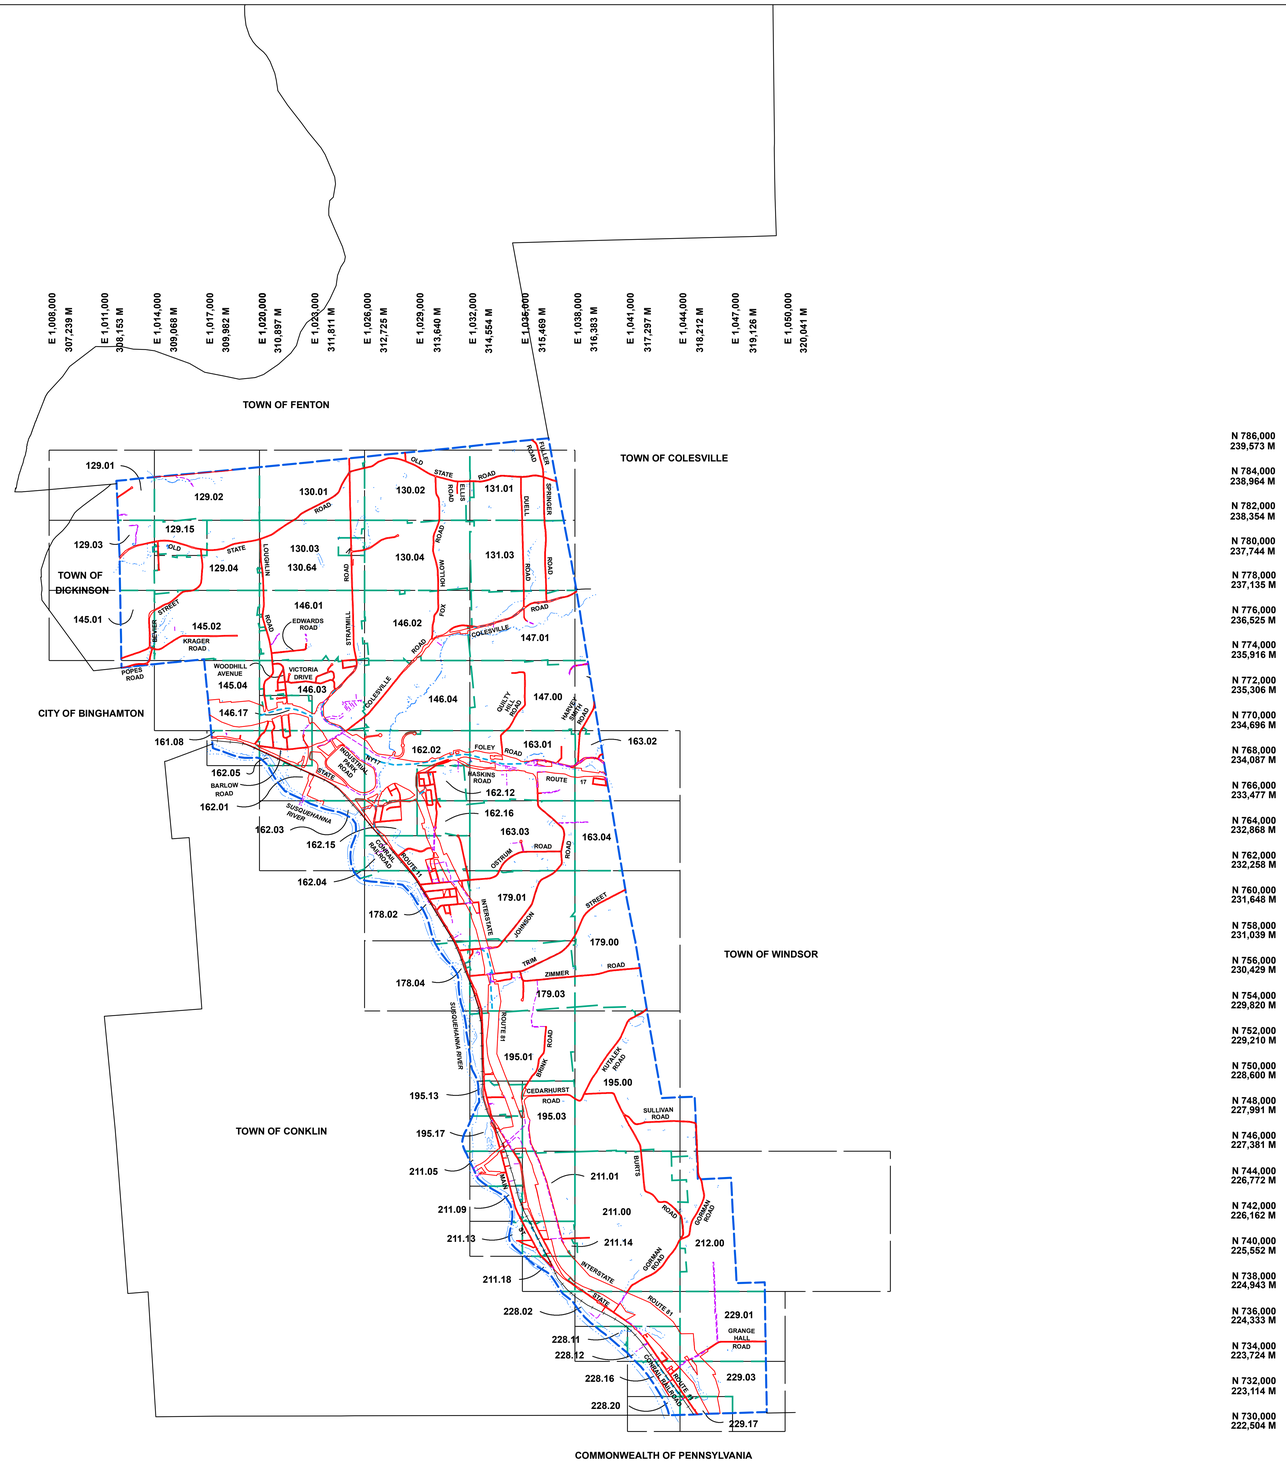

Broome County, New York GIS www.bcgis.com

MAP REVISIONS		
DATE	MADE BY	REVISIONS

SCHOOL DISTRICT AND SPECIAL DISTRICTS	
FIRE:	SCHOOL:

LEGEND

PROPERTY LINE	RAILROAD	DENOTES COMMON OWNER	TAX MAP PARCEL NUMBER	08.00-1-10
RIGHT OF WAY LINE	STREAM	PARCEL NUMBER 10	CALCULATED ACREAGE	20.5 A(c)
MUNICIPAL BOUNDARY	BLOCK LIMIT	ORIGINAL SUBD LOT NUMBER 10	DEED ACREAGE	20.5 A
SUBDIVISION LIMIT	SCHOOL DISTRICT LINE —SCH—		SCALED DIMENSION (FEET)	150 (s)
COUNTY LINE	FIRE DISTRICT LINE —F—	TAX MAP BLOCK NUMBER 1	DEED DIMENSION (FEET)	150
ORIGINAL LOT LINE			COORDINATE LOCATOR	●

1983 North American Datum
New York State Plane, Central Zone

THIS MAP WAS PRODUCED FOR TAX PURPOSES ONLY AND IS NOT TO BE REPRODUCED OR USED FOR SURVEYING OR CONVEYANCING

MAP DATE 06/08/95

TAX MAP
TOWN OF KIRKWOOD
BROOME COUNTY, NEW YORK

3500 0 3500 7000 10500
GRAPHIC SCALE - 1" = 3500'

INDEX