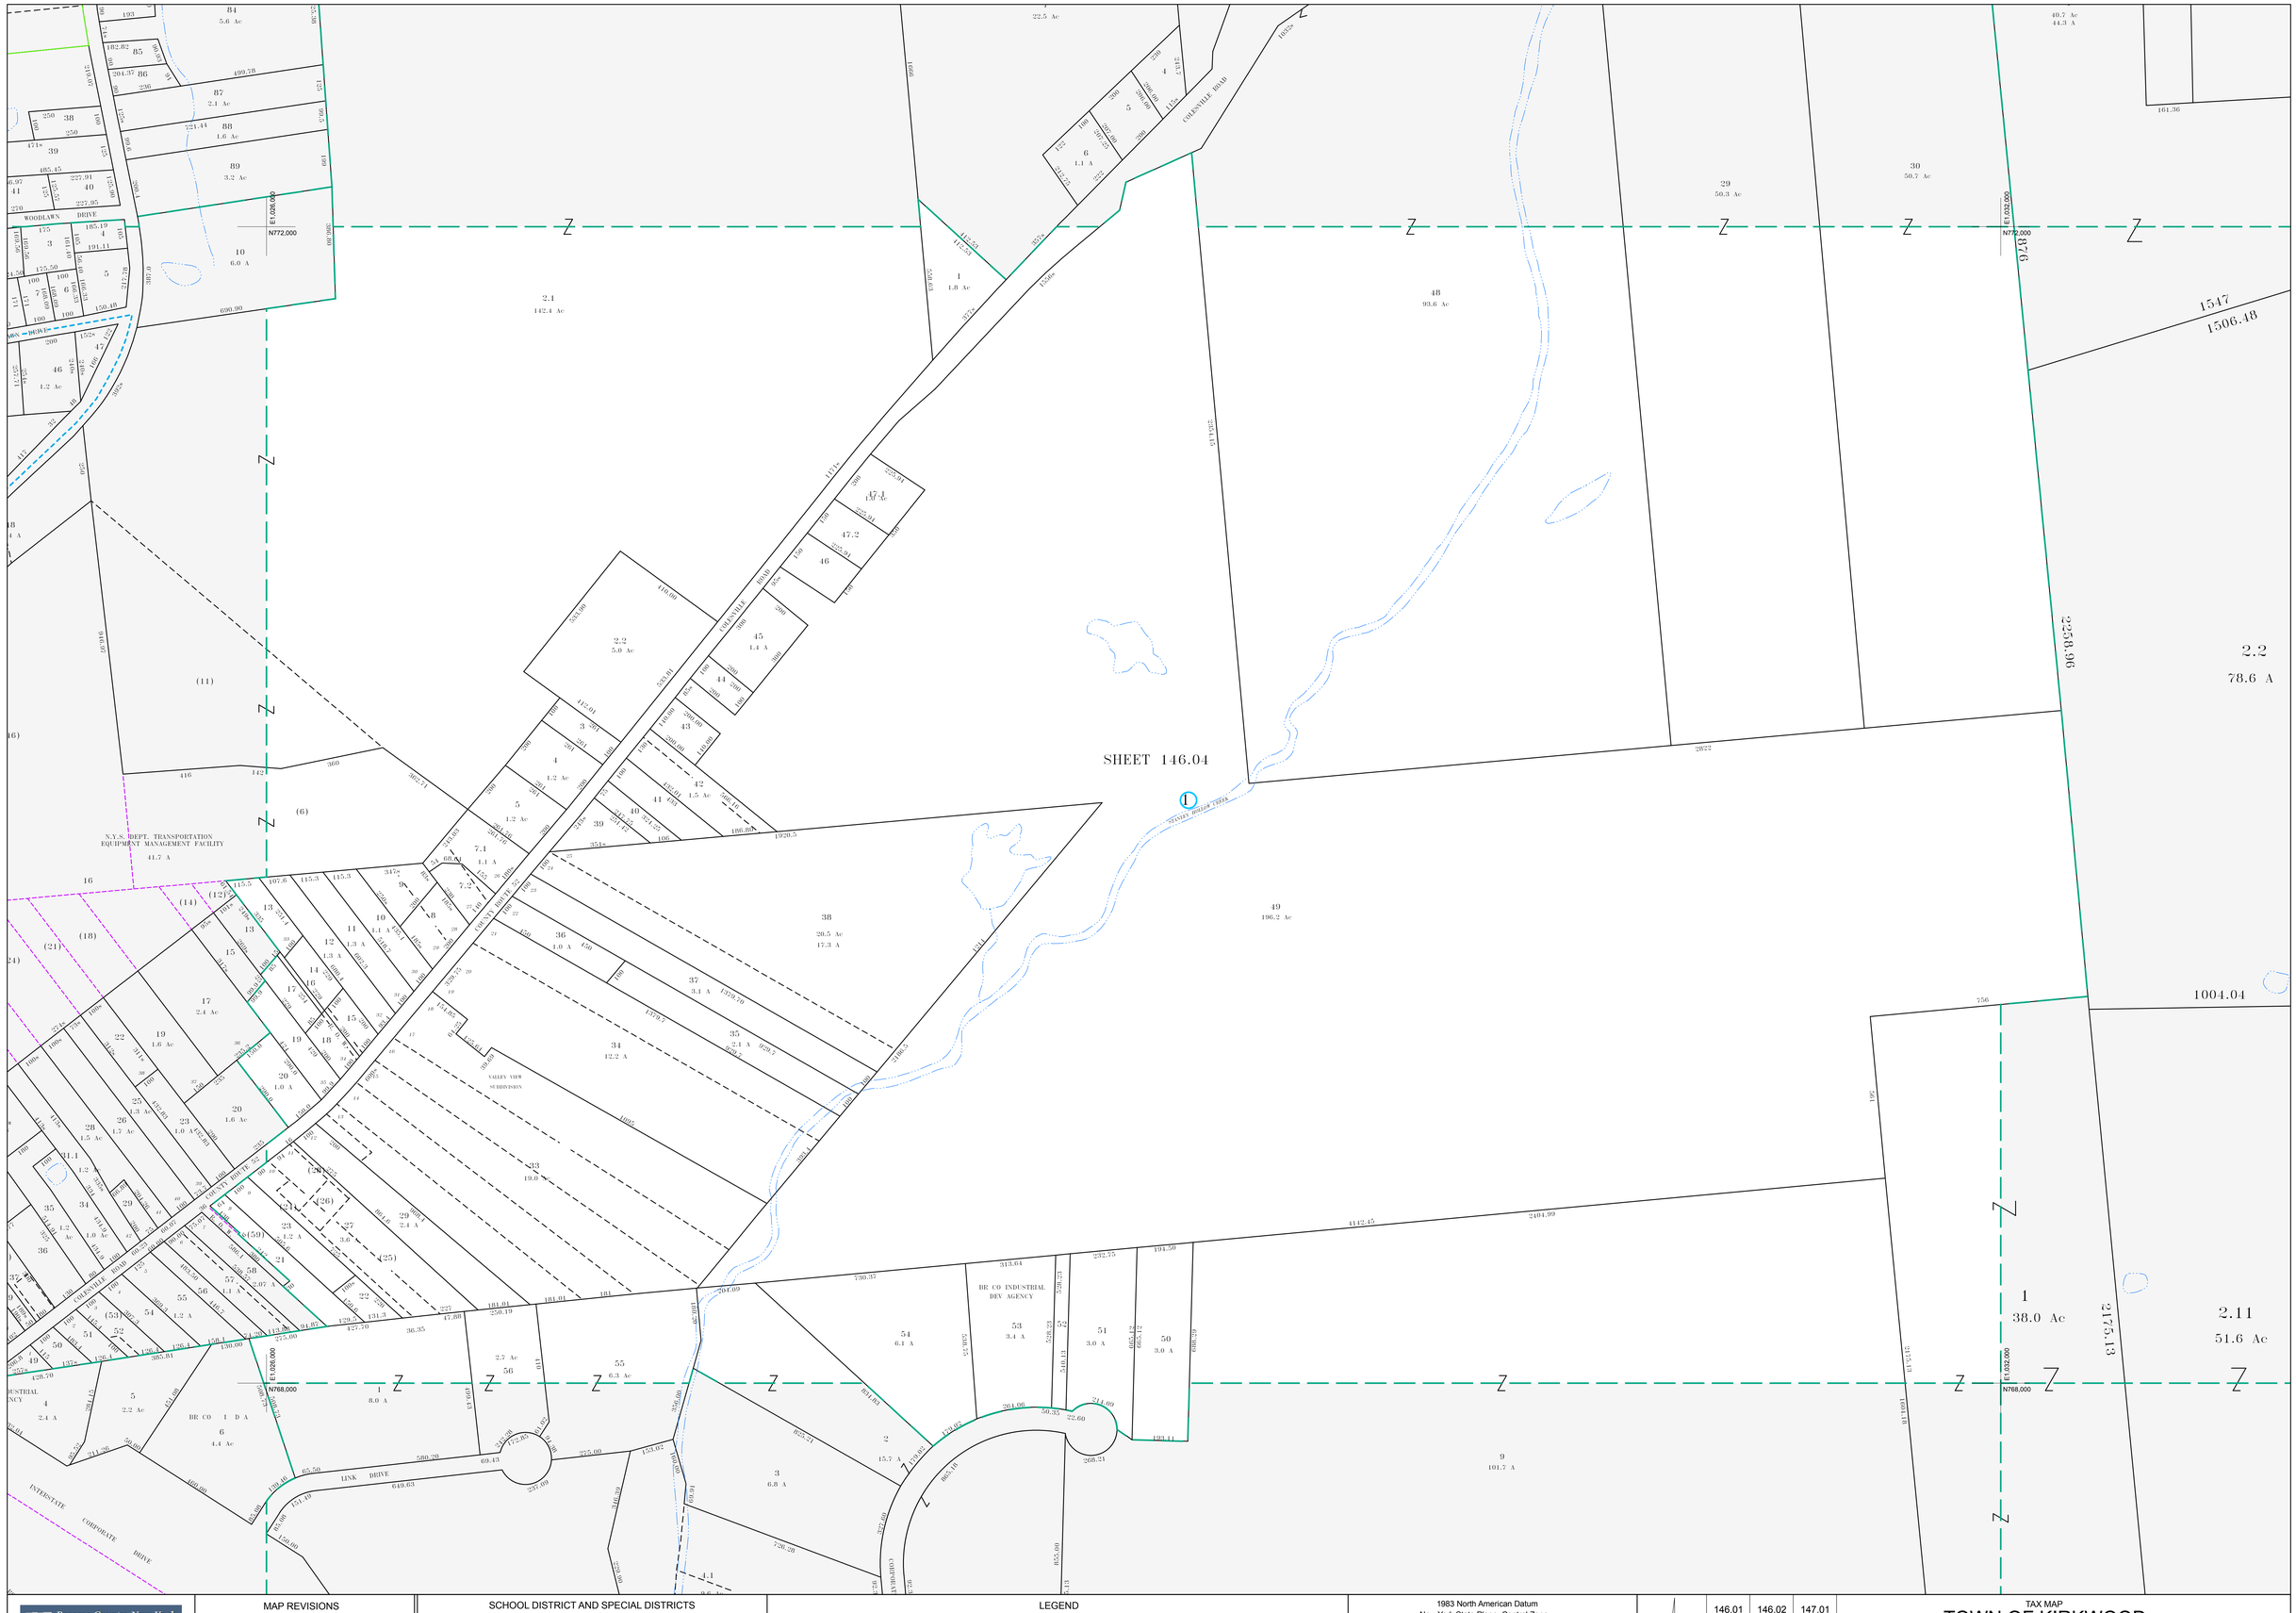

Broome County, New York
GIS
www.bcgis.com

MAP REVISIONS

DATE	MADE BY	REVISIONS
10/16/2009	DC	146.04-1-24 thru 28 C/I 27
10/13/2009	DC	146.03-3-11 c/i 146.04-1-2.1
3/13/2009	DC	146.04-1-7.2 out of 7
3/16/2005	DC	146.04-1-47.2 out of 47
4/26/2002	ENB	Equip. Mgmt. Facility.

SCHOOL DISTRICT AND SPECIAL DISTRICTS

FIRE: FIVE MILE POINT FIRE DISTRICT

SCHOOL: WINDSOR SCHOOL DISTRICT

LEGEND

PROPERTY LINE
RIGHT OF WAY LINE
MUNICIPAL BOUNDARY
SUBDIVISION LIMIT
COUNTY LINE
ORIGINAL LOT LINE
RAILROAD
STREAM
BLOCK LIMIT
SCHOOL DISTRICT LINE — SCH —
FIRE DISTRICT LINE — F —
DENOTES COMMON OWNER
PARCEL NUMBER 10
ORIGINAL SUBD LOT NUMBER 10
TAX MAP BLOCK NUMBER 1
TAX MAP PARCEL NUMBER 08.00-1-10
CALCULATED ACREAGE 20.5 A(c)
DEED ACREAGE 20.5 A
SCALED DIMENSION (FEET) 150 (s)
DEED DIMENSION (FEET) 150
COORDINATE LOCATOR •

1983 North American Datum
New York State Plane, Central Zone

THIS MAP WAS PRODUCED FOR TAX PURPOSES ONLY AND IS NOT TO BE REPRODUCED OR USED FOR SURVEYING OR CONVEYANCING

146.01	146.02	147.01
146.03		147.00
162.01	162.02	163.01

TAX MAP
TOWN OF KIRKWOOD
BROOME COUNTY, NEW YORK

200 0 200 400 600
GRAPHIC SCALE - 1" = 200'

MAP DATE 6/8/1995

146.04