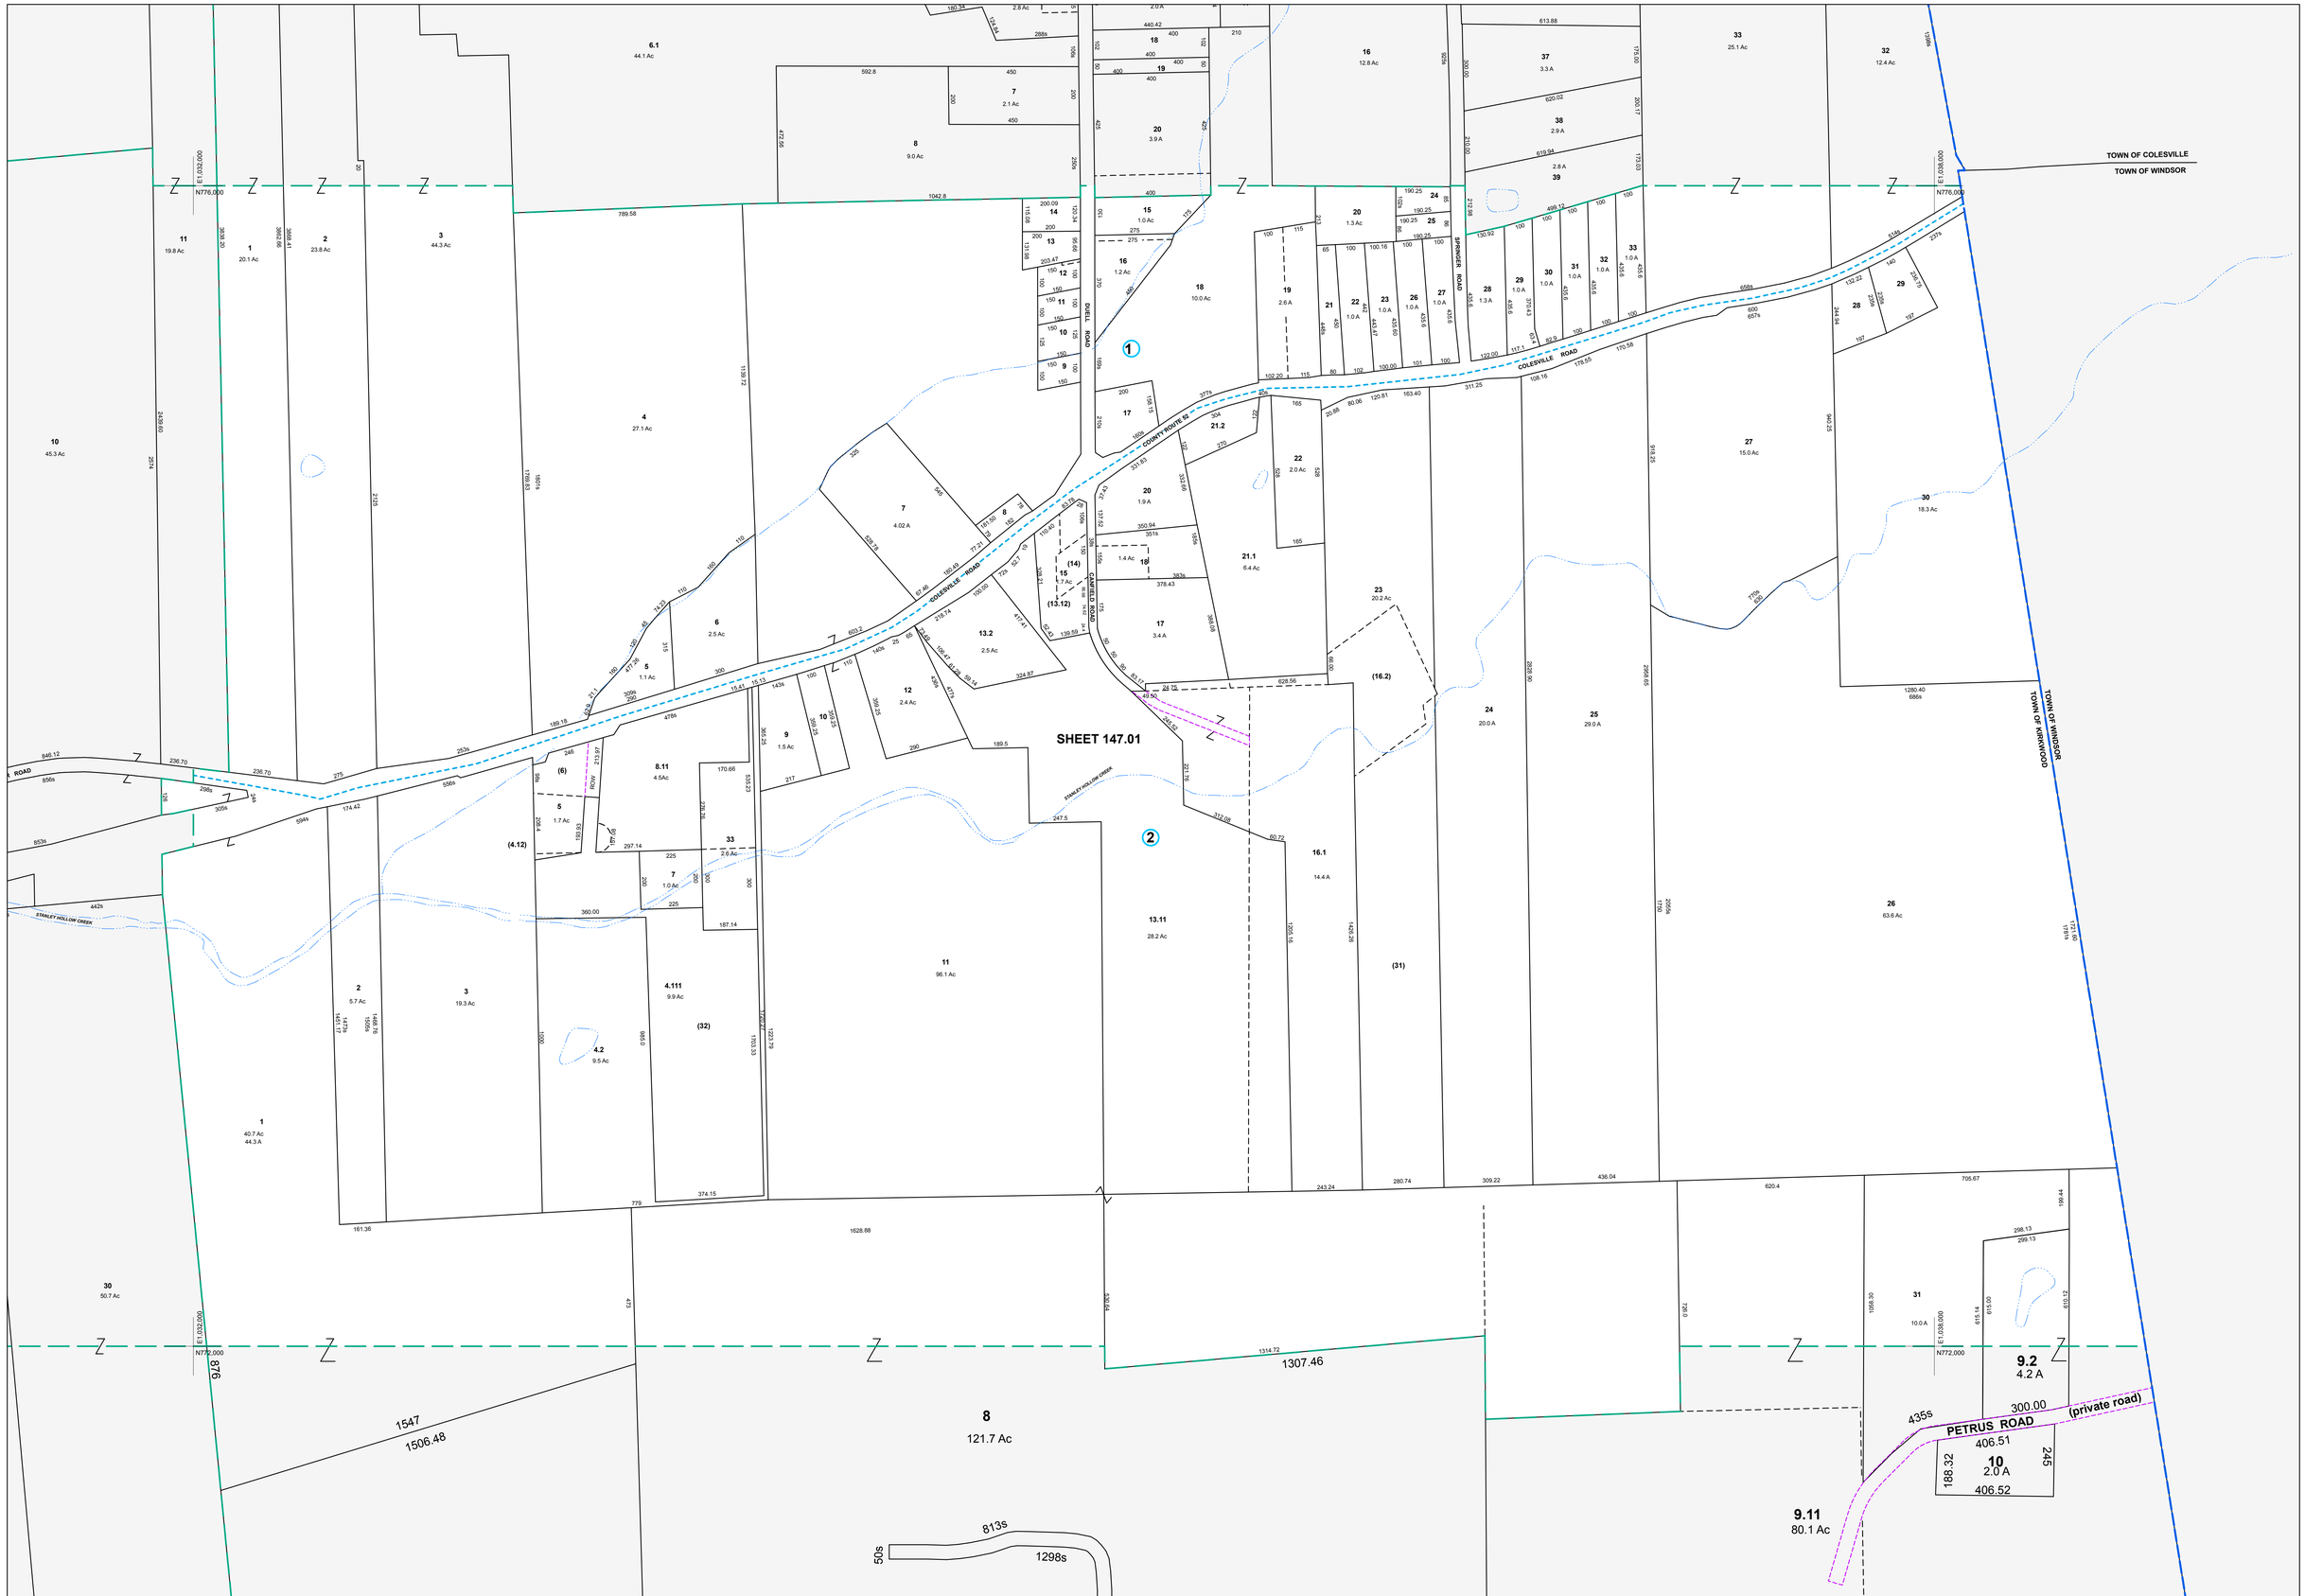

Broome County, New York GIS www.bcgis.com

MAP REVISIONS		
DATE	MADE BY	REVISIONS
6/2/2008	DC	147.01-2-31 ou of 147.00-1-9.1
2/29/2008	DC	147.01-2-14 & 13.12 cil 147.01-2-15
1/9/2007	DC	147.01-2-33 out of 4.11 & 8.1
9/21/2006	MAS	Comb 147.01-2-16.2 & 31 into 147.01-2-23
9/7/2006	DC	147.01-2-13.12 out of 13.1

SCHOOL DISTRICT AND SPECIAL DISTRICTS	
FIRE: FIVE MILE POINT FIRE DISTRICT	SCHOOL: WINDSOR SCHOOL DISTRICT

LEGEND

PROPERTY LINE	RAILROAD	DENOTES COMMON OWNER	TAX MAP PARCEL NUMBER 08.00-1-10
RIGHT OF WAY LINE	STREAM	PARCEL NUMBER 10	CALCULATED ACREAGE 20.5 A(c)
MUNICIPAL BOUNDARY	BLOCK LIMIT	ORIGINAL SUBD LOT NUMBER 10	DEED ACREAGE 20.5 A
SUBDIVISION LIMIT	SCHOOL DISTRICT LINE —SCH—		SCALED DIMENSION (FEET) 150 (s)
COUNTY LINE	FIRE DISTRICT LINE —F—		DEED DIMENSION (FEET) 150
ORIGINAL LOT LINE		TAX MAP BLOCK NUMBER 1	COORDINATE LOCATOR •

1983 North American Datum
New York State Plane, Central Zone

THIS MAP WAS PRODUCED FOR TAX PURPOSES ONLY AND IS NOT TO BE REPRODUCED OR USED FOR SURVEYING OR CONVEYANCING

130.04	131.03	TOWN	
146.02		OF	
146.04	147.00	WINDSOR	

MAP DATE 6/8/1995

TAX MAP
TOWN OF KIRKWOOD
BROOME COUNTY, NEW YORK

200 0 200 400 600
GRAPHIC SCALE - 1" = 200'

147.01