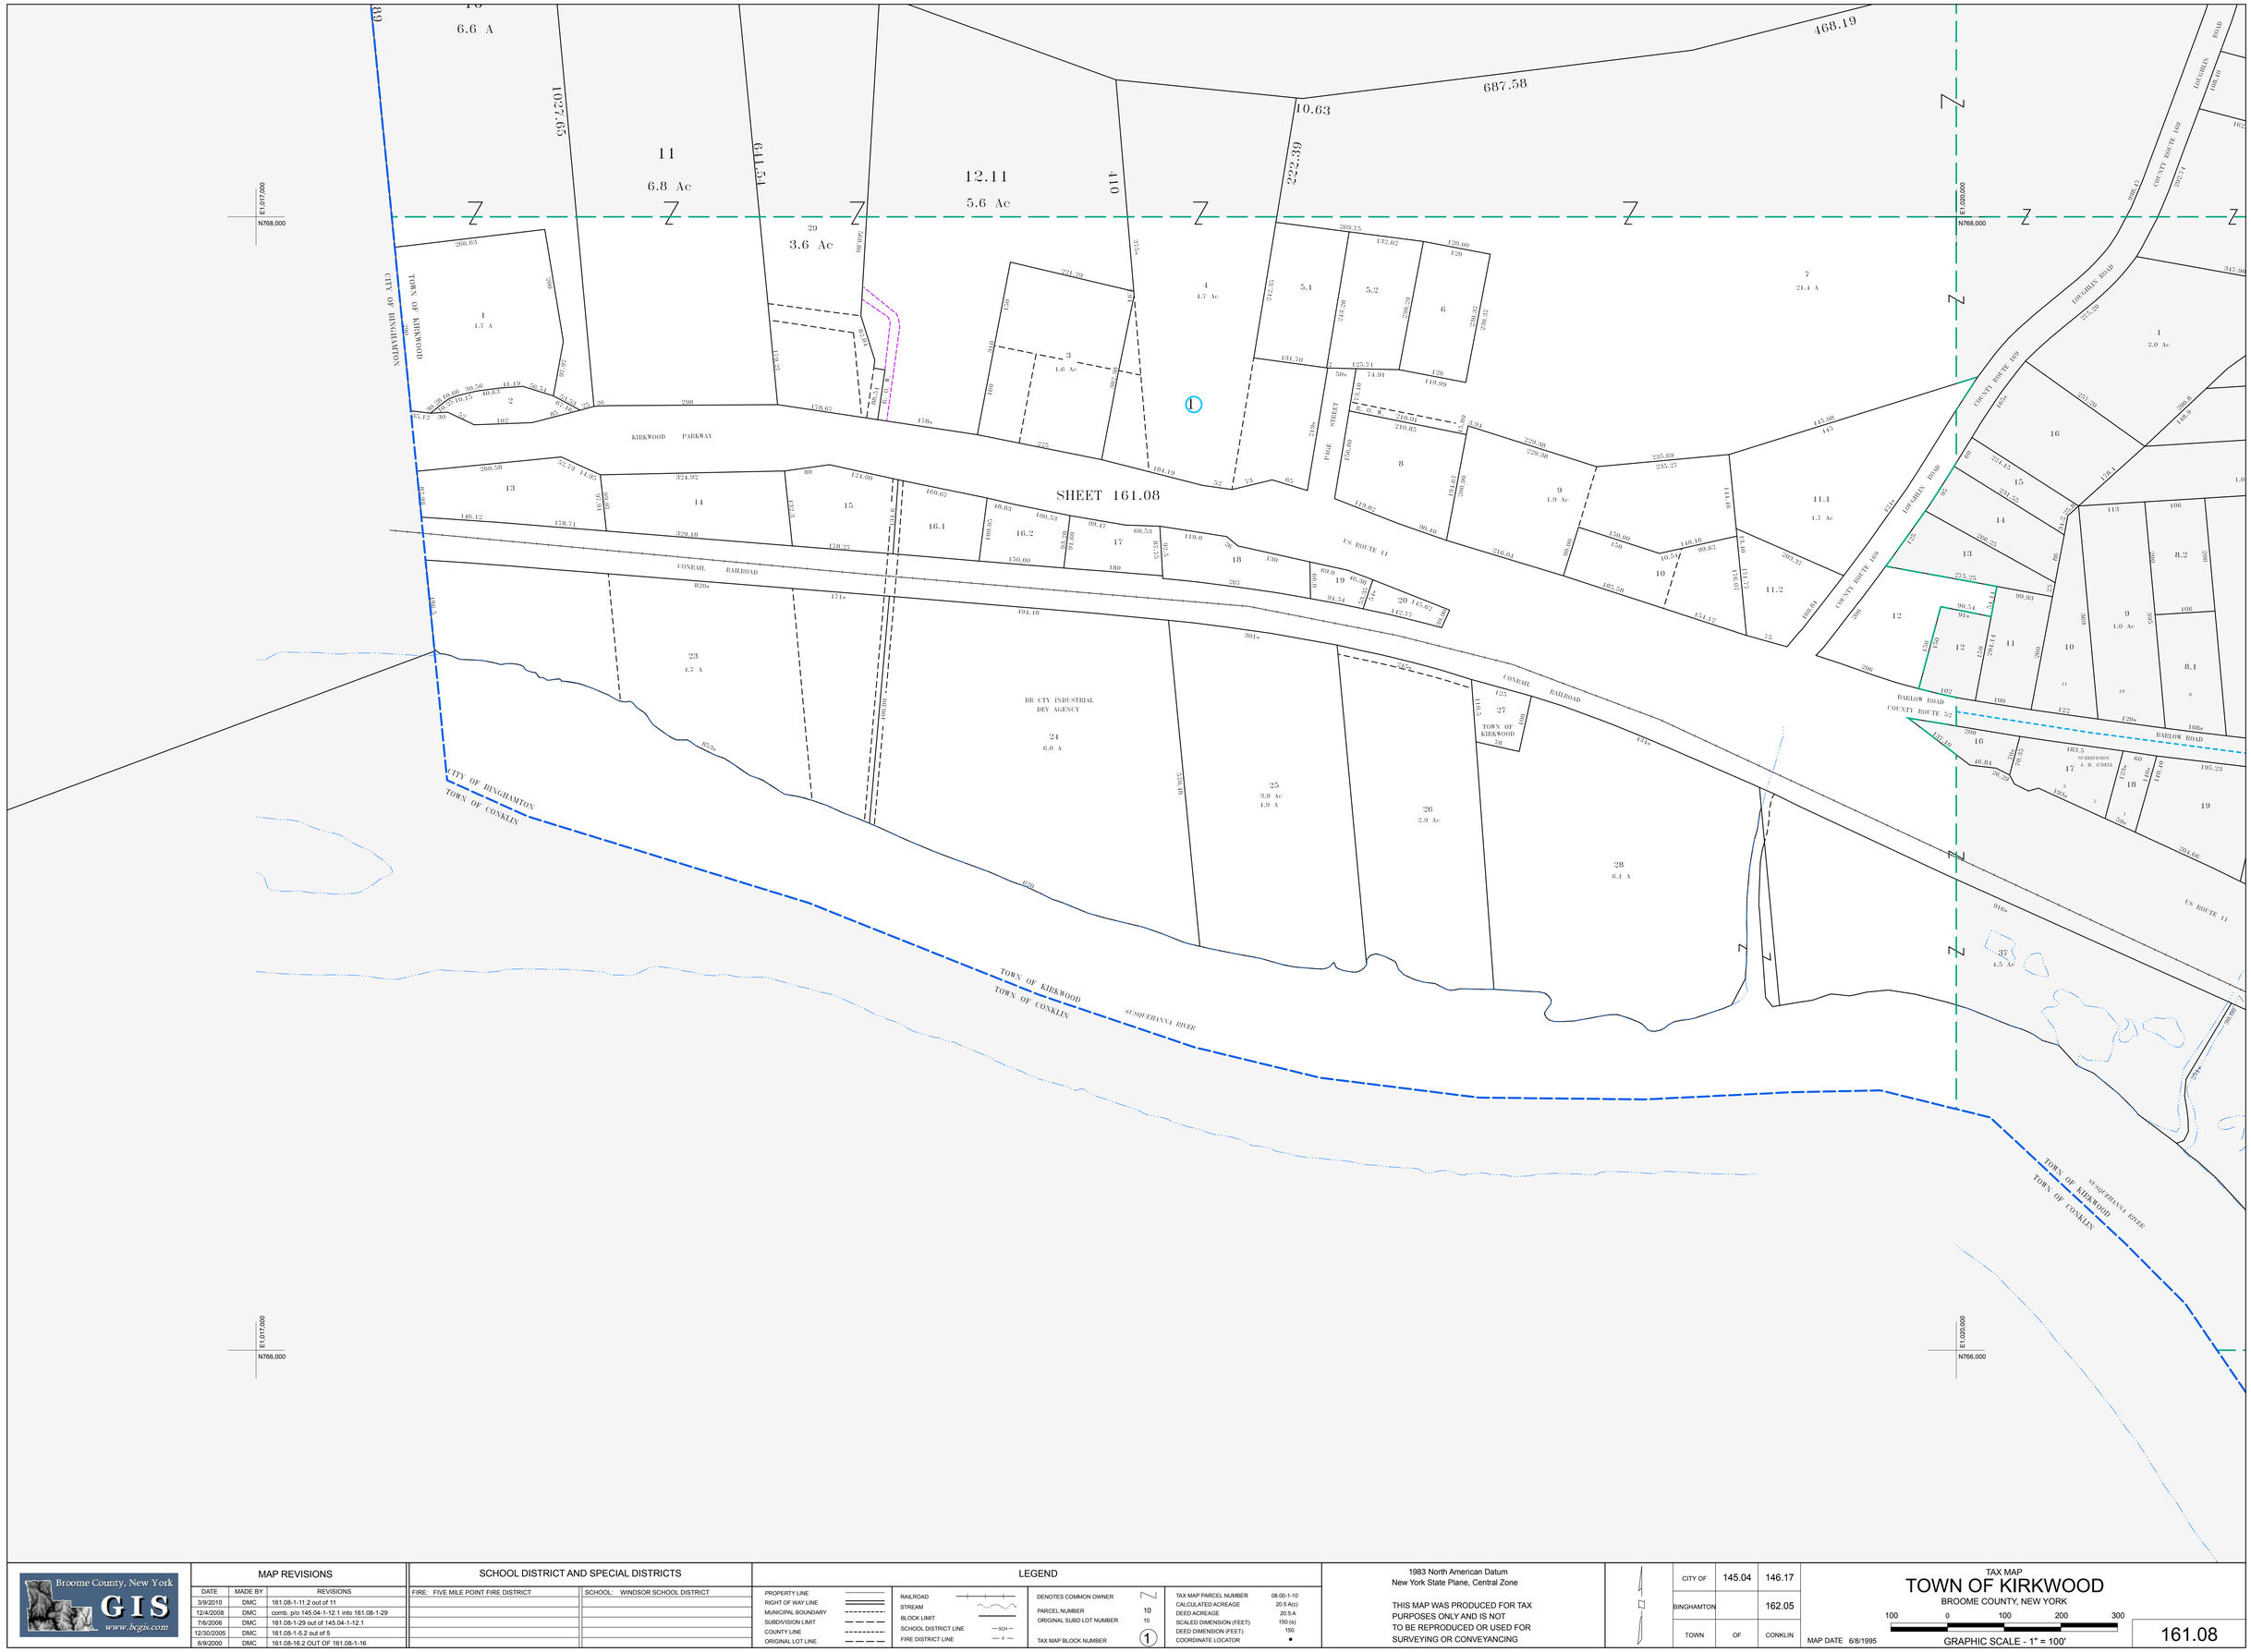

Broome County, New York GIS www.bcgis.com

MAP REVISIONS

DATE	MADE BY	REVISIONS
3/9/2010	DMC	161.08-1-11.2 out of 11
12/4/2008	DMC	comb. p/o 145.04-1-12.1 into 161.08-1-29
7/6/2006	DMC	161.08-1-29 out of 145.04-1-12.1
12/30/2005	DMC	161.08-1-5.2 out of 5
6/9/2000	DMC	161.08-16.2 OUT OF 161.08-1-16

SCHOOL DISTRICT AND SPECIAL DISTRICTS

FIRE: FIVE MILE POINT FIRE DISTRICT

SCHOOL: WINDSOR SCHOOL DISTRICT

LEGEND

PROPERTY LINE
RIGHT OF WAY LINE
MUNICIPAL BOUNDARY
SUBDIVISION LIMIT
COUNTY LINE
ORIGINAL LOT LINE
RAILROAD
STREAM
BLOCK LIMIT
SCHOOL DISTRICT LINE — SCH —
FIRE DISTRICT LINE — # —

DENOTES COMMON OWNER
PARCEL NUMBER 10
ORIGINAL SUBD LOT NUMBER 10
TAX MAP BLOCK NUMBER (1)

TAX MAP PARCEL NUMBER 08.00-1-10
CALCULATED ACREAGE 20.5 A(c)
DEED ACREAGE 20.5 A
SCALED DIMENSION (FEET) 150 (s)
DEED DIMENSION (FEET) 150
COORDINATE LOCATOR •

1983 North American Datum
New York State Plane, Central Zone

THIS MAP WAS PRODUCED FOR TAX PURPOSES ONLY AND IS NOT TO BE REPRODUCED OR USED FOR SURVEYING OR CONVEYANCING

CITY OF	145.04	146.17
BINGHAMTON		162.05
TOWN	OF	CONKLIN

TAX MAP
TOWN OF KIRKWOOD
BROOME COUNTY, NEW YORK

MAP DATE 6/8/1995

GRAPHIC SCALE - 1" = 100'
100 0 100 200 300

161.08