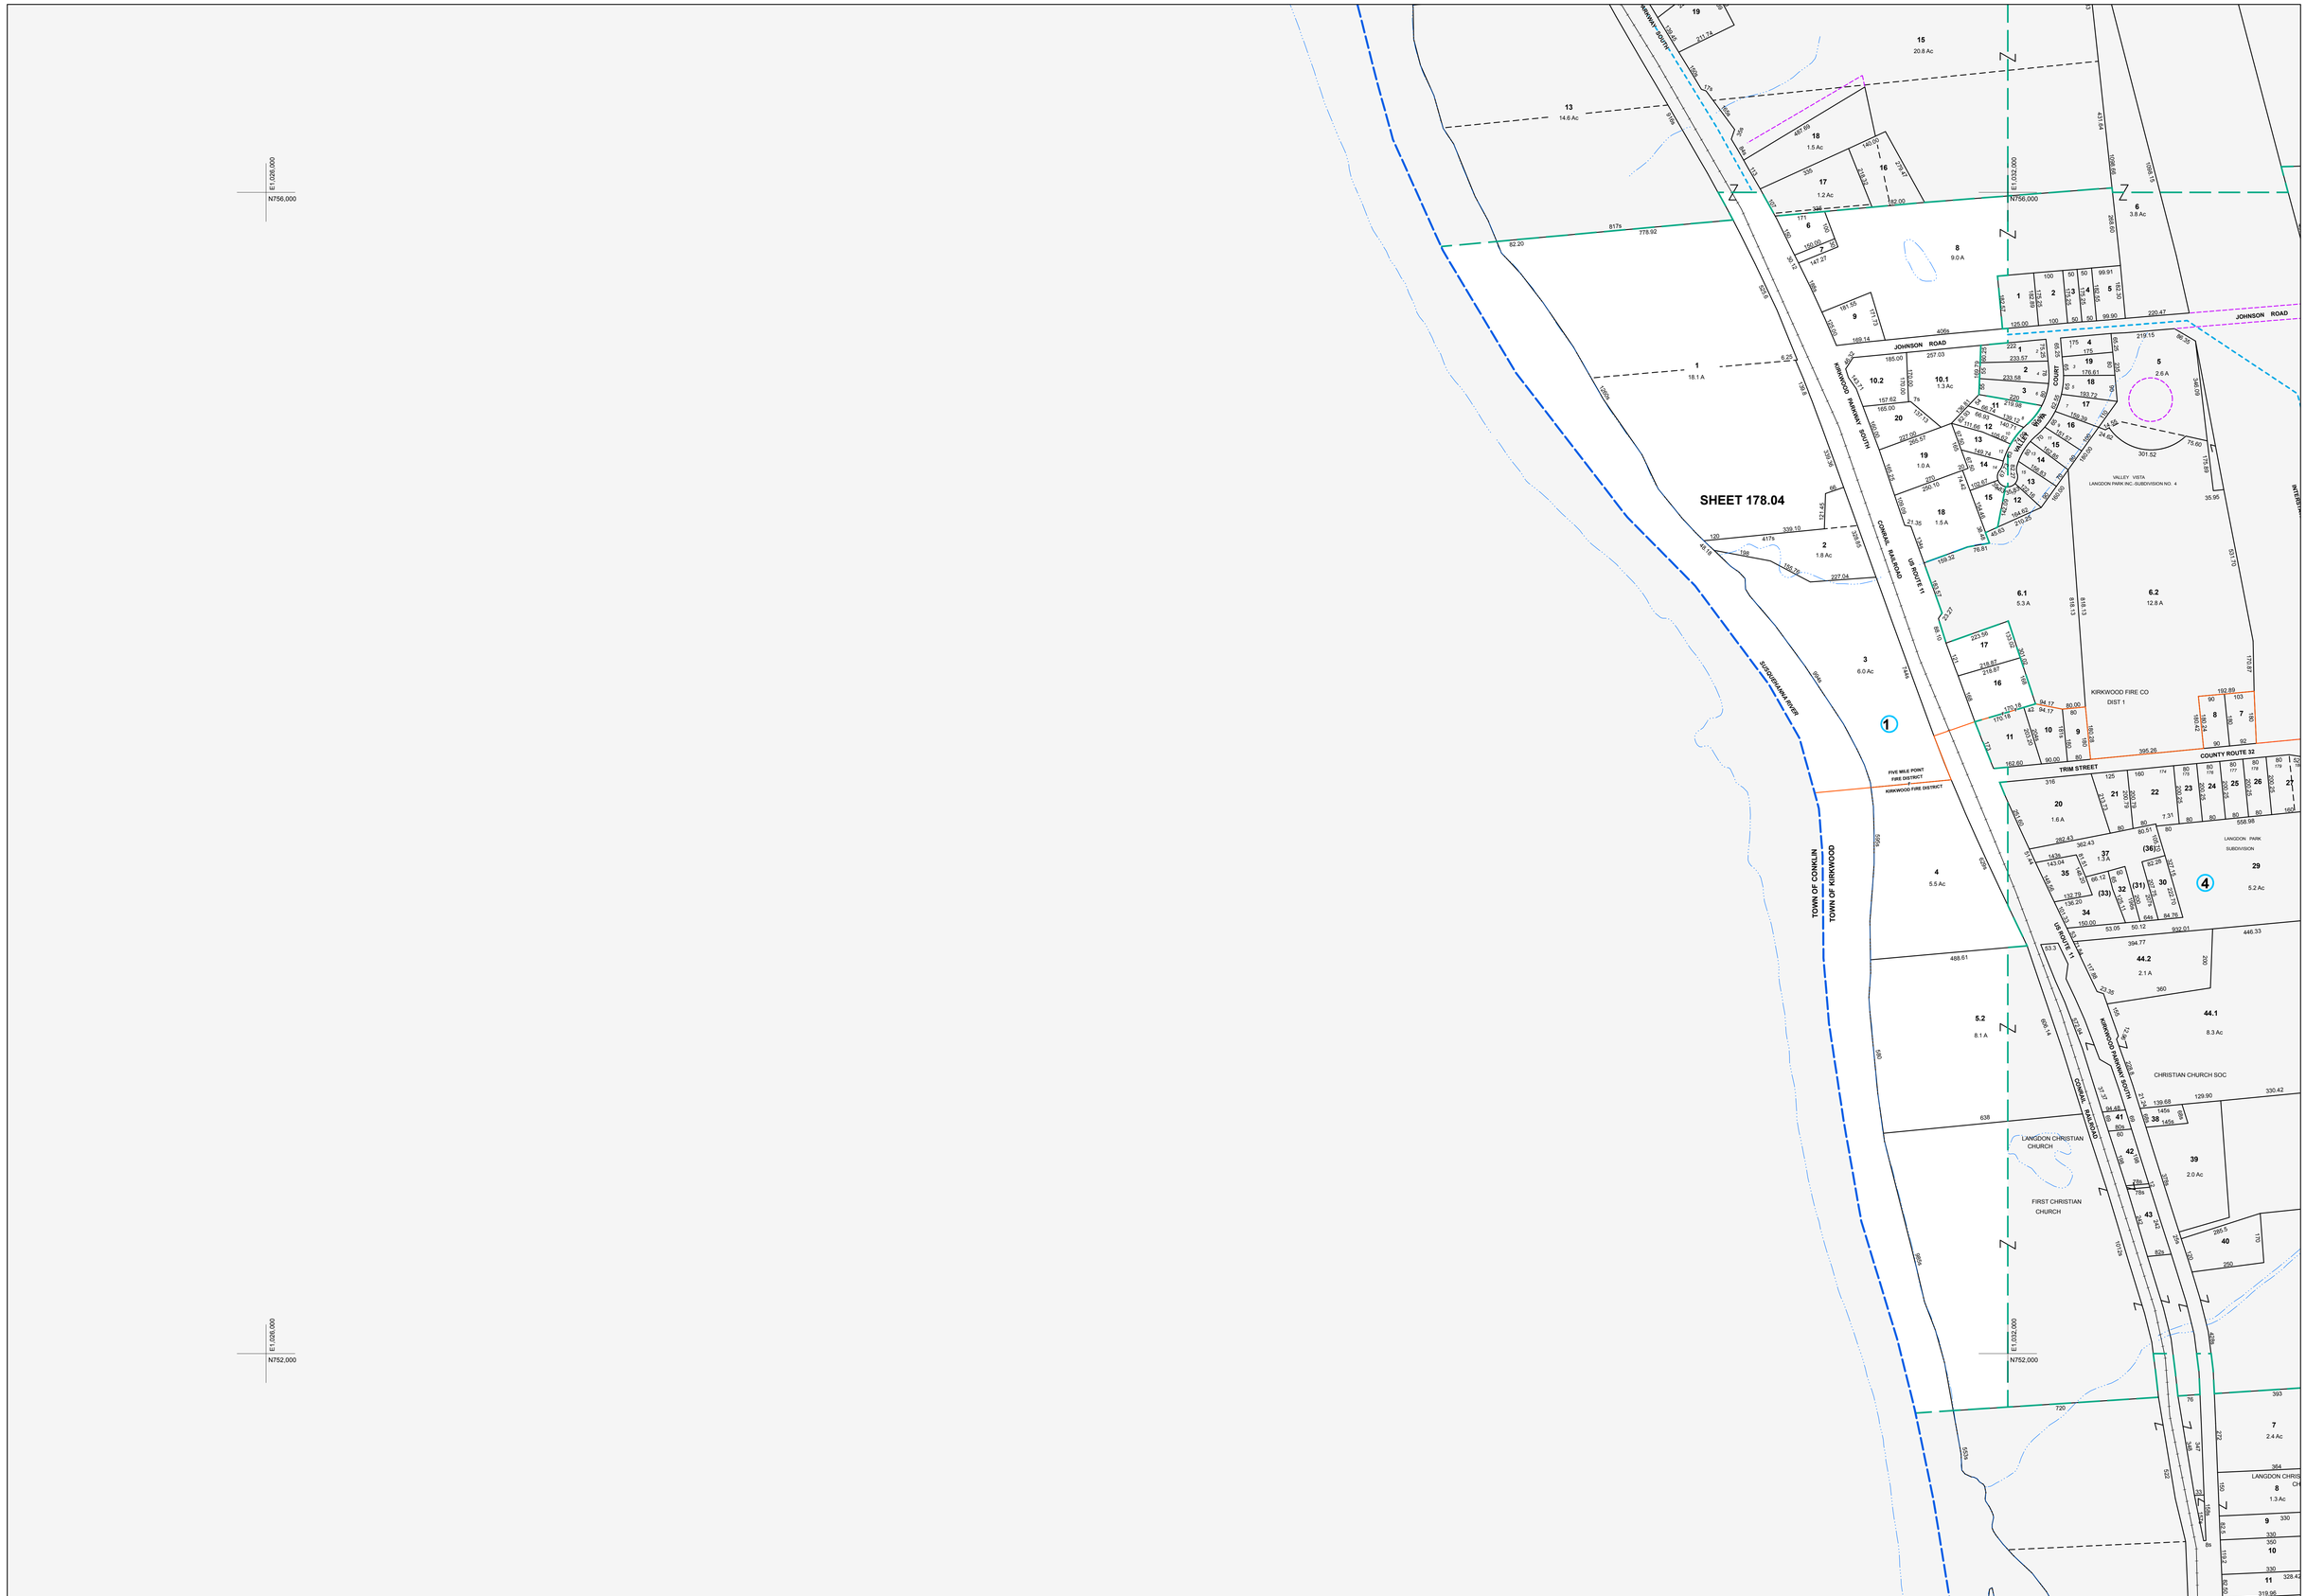

Broome County, New York GIS www.bcgis.com

MAP REVISIONS		
DATE	MADE BY	REVISIONS

SCHOOL DISTRICT AND SPECIAL DISTRICTS	
FIRE: FIVE MILE POINT FIRE DISTRICT	SCHOOL: WINDSOR SCHOOL DISTRICT
KIRKWOOD FIRE DISTRICT	

LEGEND

PROPERTY LINE	RAILROAD	DENOTES COMMON OWNER	TAX MAP PARCEL NUMBER	08.00-1-10
RIGHT OF WAY LINE	STREAM	PARCEL NUMBER 10	CALCULATED ACREAGE	20.5 A(c)
MUNICIPAL BOUNDARY	BLOCK LIMIT	ORIGINAL SUBD LOT NUMBER 10	DEED ACREAGE	20.5 A
SUBDIVISON LIMIT	SCHOOL DISTRICT LINE — SCH —		SCALED DIMENSION (FEET)	150 (s)
COUNTY LINE	FIRE DISTRICT LINE — # —		DEED DIMENSION (FEET)	150
ORIGINAL LOT LINE		TAX MAP BLOCK NUMBER (1)	COORDINATE LOCATOR	●

1983 North American Datum
New York State Plane, Central Zone

THIS MAP WAS PRODUCED FOR TAX PURPOSES ONLY AND IS NOT TO BE REPRODUCED OR USED FOR SURVEYING OR CONVEYANCING

TOWN	178.02	179.01
OF		179.03
CONKLIN	CONKLIN	195.01

MAP DATE 6/8/1995

TAX MAP
TOWN OF KIRKWOOD
BROOME COUNTY, NEW YORK

200 0 200 400 600
GRAPHIC SCALE - 1" = 200'

178.04