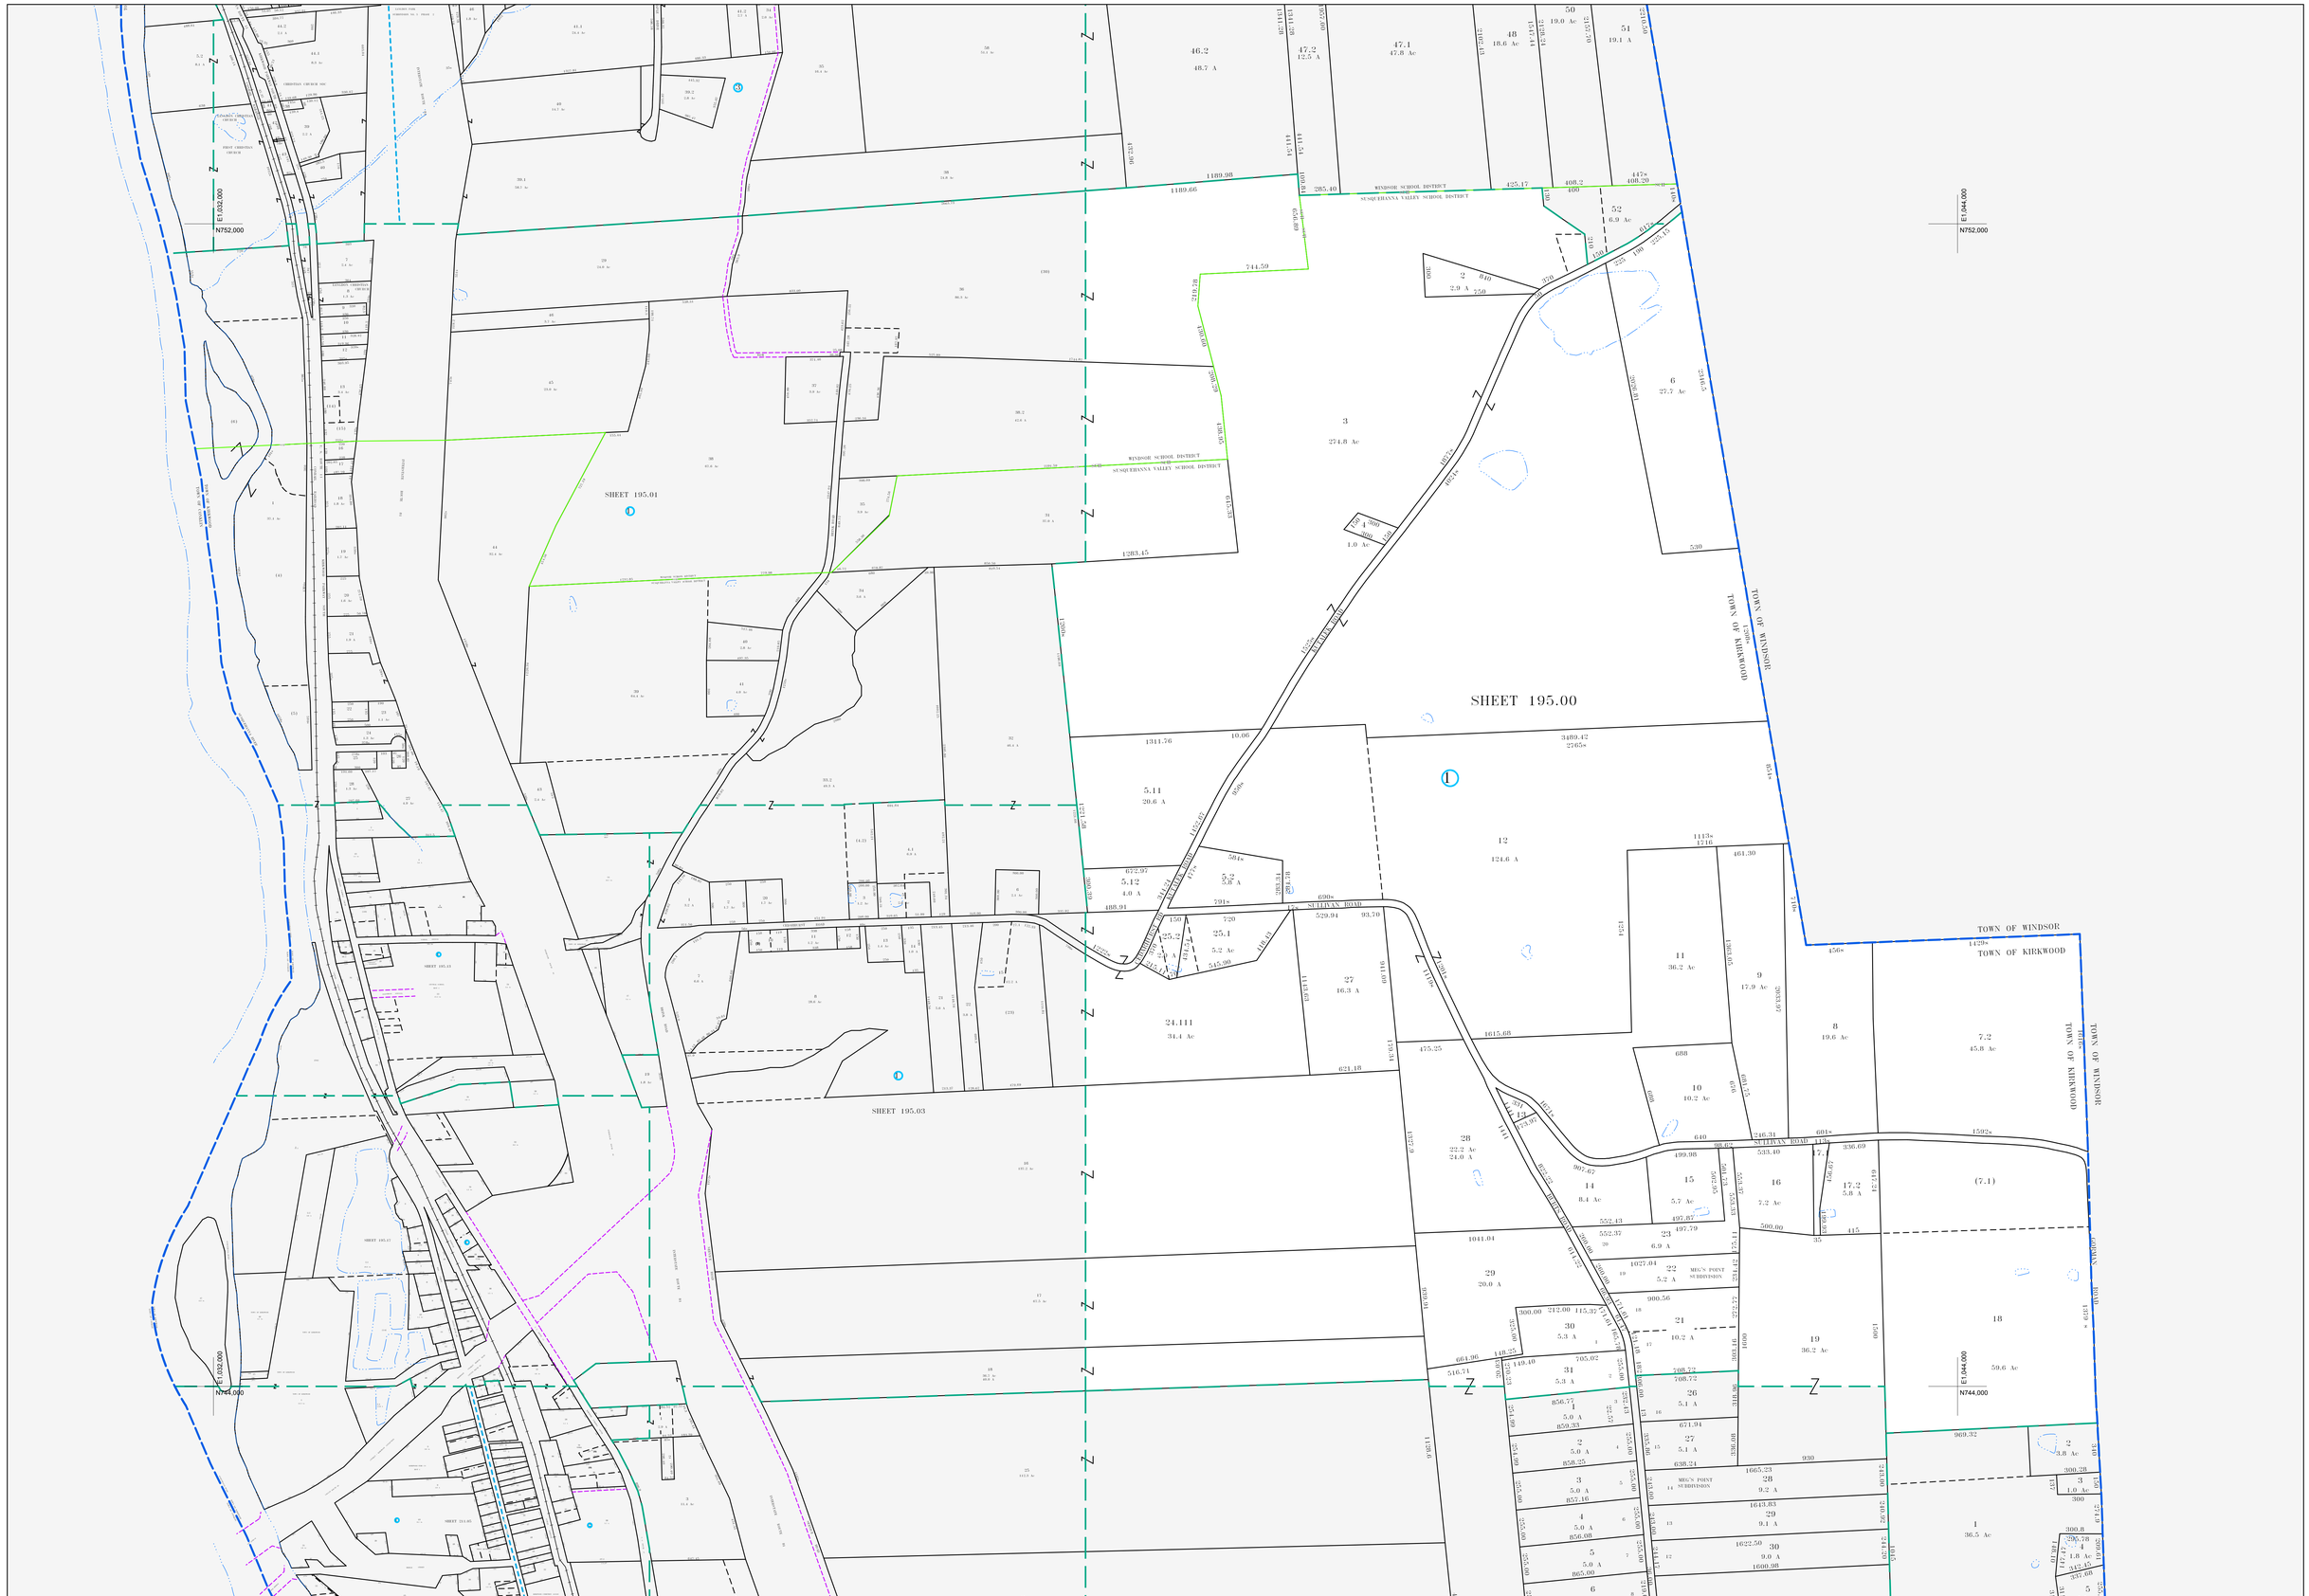

Broome County, New York GIS www.bcgis.com

MAP REVISIONS

DATE	MADE BY	REVISIONS
6/8/2011	DMC	95.00-1-25.2 out of 25
8/25/2004	DMC	195.00-1-5.12 out of 5.1
11/10/2003	DMC	195.03-1-20 out of 195.00-1-24
11/22/2000	DMC	195.00-1-17.2 OUT OF 195.00-1-17
4/17/2000	PSW	195.00-1-26 DELETED FROM MAP SEE

SCHOOL DISTRICT AND SPECIAL DISTRICTS

FIRE: KIRKWOOD FIRE DISTRICT

SCHOOL: WINDSOR SCHOOL DISTRICT
SUSQUEHANNA VALLEY SCHOOL DISTRICT

LEGEND

PROPERTY LINE
RIGHT OF WAY LINE
MUNICIPAL BOUNDARY
SUBDIVISION LIMIT
COUNTY LINE
ORIGINAL LOT LINE
RAILROAD
STREAM
BLOCK LIMIT
SCHOOL DISTRICT LINE — SCH —
FIRE DISTRICT LINE — F —

DENOTES COMMON OWNER
PARCEL NUMBER 10
ORIGINAL SUBD LOT NUMBER 10
TAX MAP BLOCK NUMBER 1

TAX MAP PARCEL NUMBER 08.00-1-10
CALCULATED ACREAGE 20.5 A(c)
DEED ACREAGE 20.5 A
SCALED DIMENSION (FEET) 150 (s)
DEED DIMENSION (FEET) 150
COORDINATE LOCATOR •

1983 North American Datum
New York State Plane, Central Zone

THIS MAP WAS PRODUCED FOR TAX PURPOSES ONLY AND IS NOT TO BE REPRODUCED OR USED FOR SURVEYING OR CONVEYANCING

179.03	179.00	TOWN OF
195.01		WINDSOR
211.01	211.00	212.00

MAP DATE 6/8/1995

TAX MAP
TOWN OF KIRKWOOD
BROOME COUNTY, NEW YORK

400 0 400 800 1200
GRAPHIC SCALE - 1" = 400'

195.00