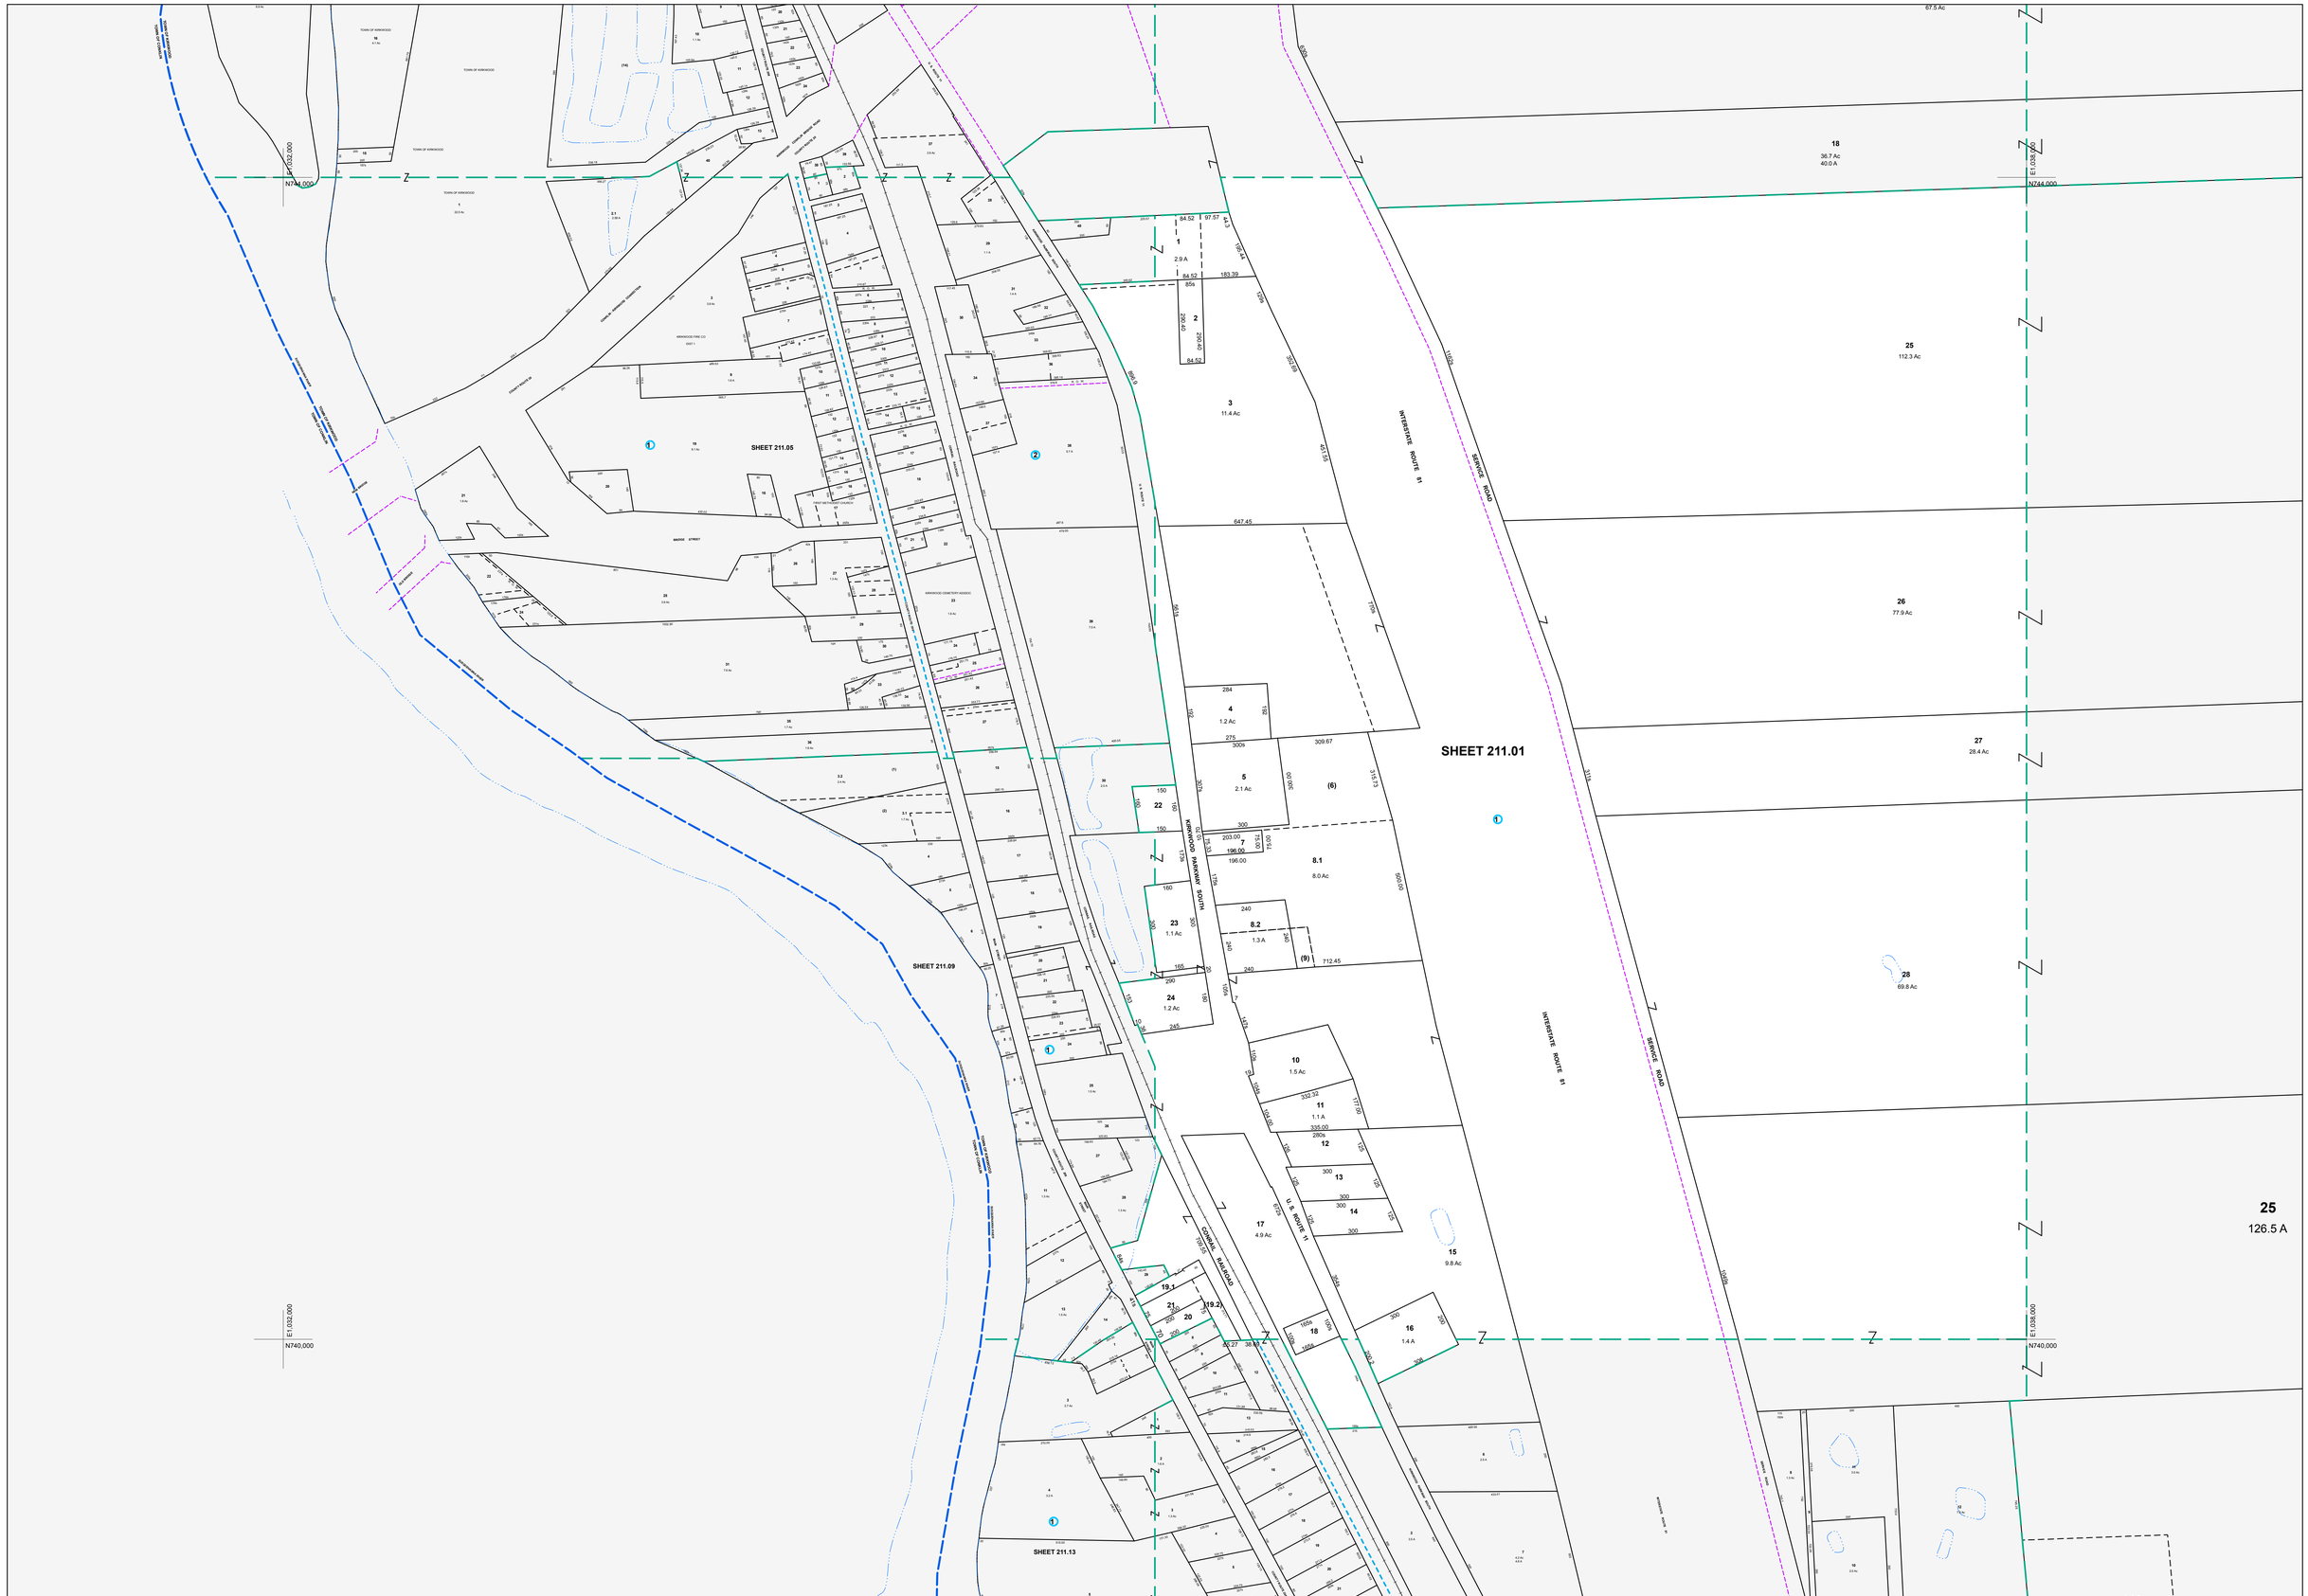

Broome County, New York GIS www.bcgis.com

MAP REVISIONS

DATE	MADE BY	REVISIONS
3/1/2004	DC	211.01-1-8.2 out of 8
5/27/2003	MAO	Comb 211.01-1-19.2 into 211.01-1-21
9/11/2000	ENB	COMB. 211.01-1-6 & 211.01-1-9 INTO
9/11/2000	ENB	211.01-1-8
10/16/1998	PSW	CORRECT PL BETWEEN PARCEL 17 & 18,

SCHOOL DISTRICT AND SPECIAL DISTRICTS

FIRE: KIRKWOOD FIRE DISTRICT

SCHOOL: SUSQUEHANNA VALLEY SCHOOL DISTRICT

LEGEND

PROPERTY LINE
RIGHT OF WAY LINE
MUNICIPAL BOUNDARY
SUBDIVISION LIMIT
COUNTY LINE
ORIGINAL LOT LINE
RAILROAD
STREAM
BLOCK LIMIT
SCHOOL DISTRICT LINE — SCH —
FIRE DISTRICT LINE — F —
DENOTES COMMON OWNER
PARCEL NUMBER 10
ORIGINAL SUBD LOT NUMBER 10
TAX MAP BLOCK NUMBER 1

TAX MAP PARCEL NUMBER	08.00-1-10
CALCULATED ACREAGE	20.5 A(c)
DEED ACREAGE	20.5 A
SCALED DIMENSION (FEET)	150 (s)
DEED DIMENSION (FEET)	150
COORDINATE LOCATOR	●

1983 North American Datum
New York State Plane, Central Zone

THIS MAP WAS PRODUCED FOR TAX PURPOSES ONLY AND IS NOT TO BE REPRODUCED OR USED FOR SURVEYING OR CONVEYANCING

195.17	195.03	195.00
211.05		211.00
211.13	211.14	211.00

MAP DATE 6/8/1995

TAX MAP
TOWN OF KIRKWOOD
BROOME COUNTY, NEW YORK

200 0 200 400 600
GRAPHIC SCALE - 1" = 200'

211.01