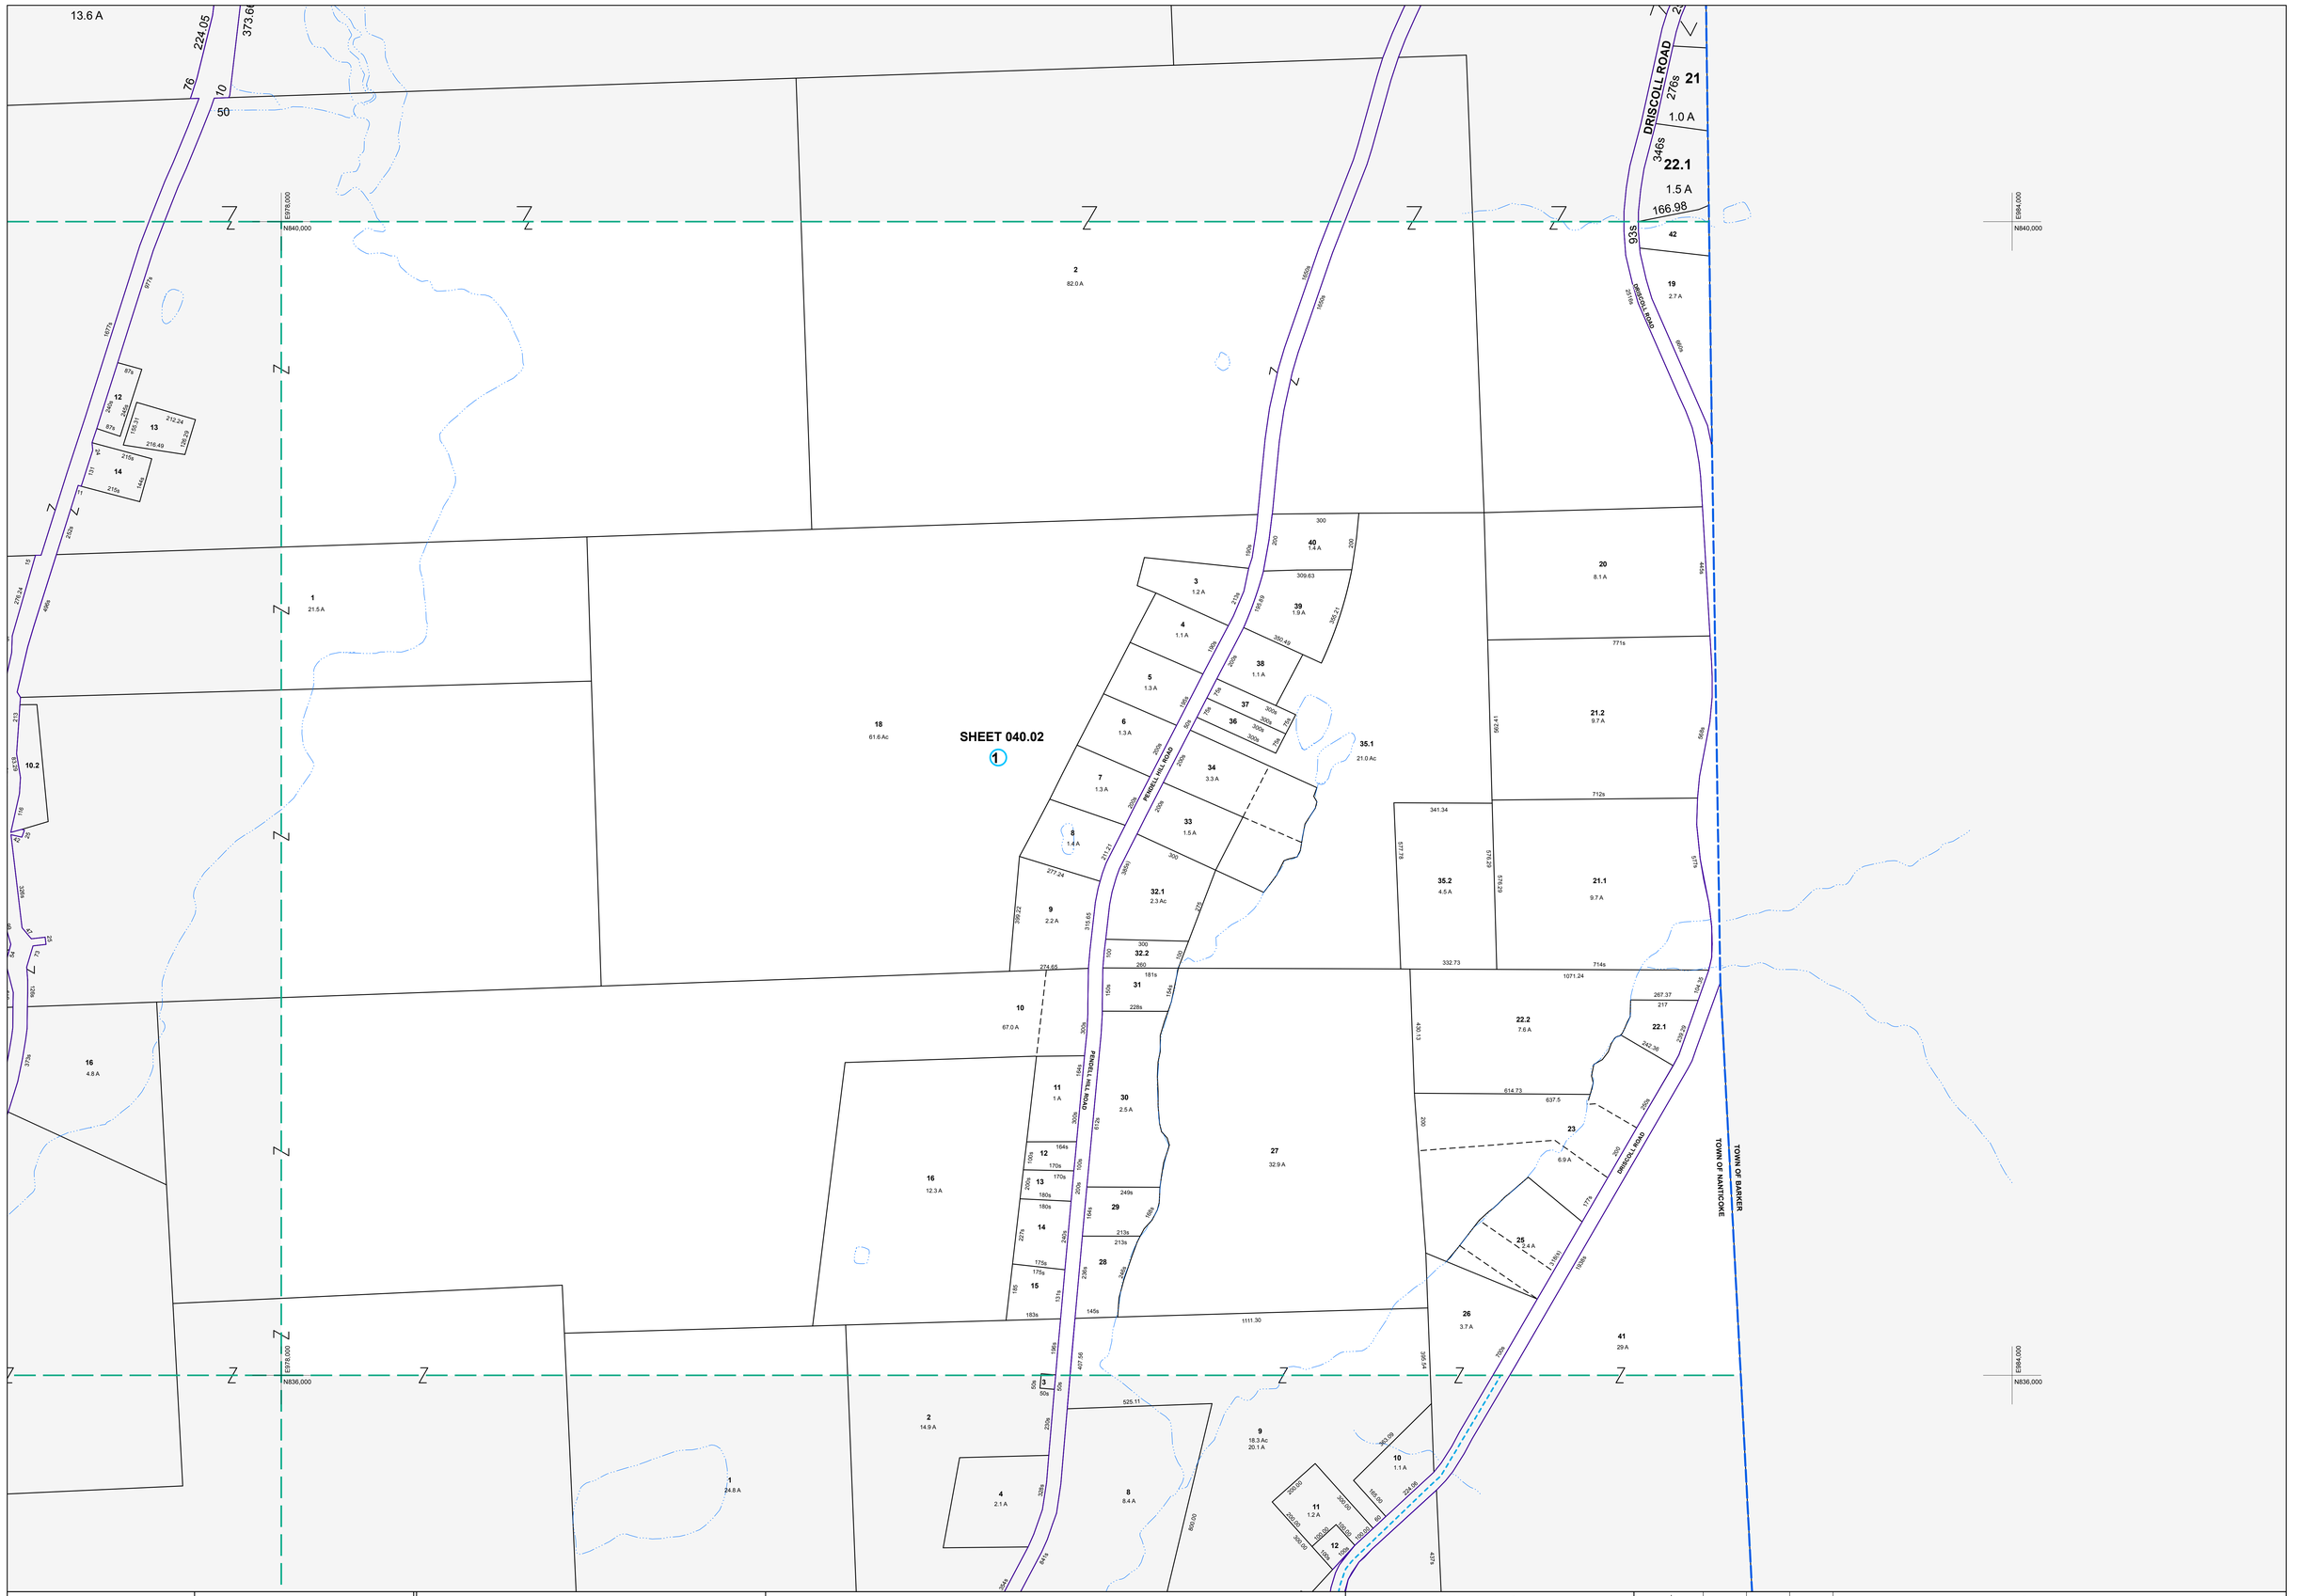


| MAP REVISIONS | | |
|---|---|---|
| DATE | MADE BY | REVISIONS |
| 7/18/2007 | MAS | Comb 040.02-1-24.111 & 24.12 into |
| 7/18/2007 | MAS | 040.02-1-23 |
| 3/25/2004 | MAS | Comb 040.02-1-17 into 040.02-1-10 |
| 2/5/2004 | MAS | Comb 040.02-1-24.2 into 040.02-1-25 |
| 8/1/2002 | DC | 040.02-1-24.12 out of 24.1 correction |

| SCHOOL DISTRICT AND SPECIAL DISTRICTS | |
|---|---|
| FIRE: GLEN AUBREY FIRE DISTRICT | SCHOOL: WHITNEY POINT SCHOOL DISTRICT |

LEGEND

PROPERTY LINE
RIGHT OF WAY LINE
MUNICIPAL BOUNDARY
SUBDIVISION LIMIT
COUNTY LINE
ORIGINAL LOT LINE
RAILROAD
STREAM
BLOCK LIMIT
SCHOOL DISTRICT LINE — SCH —
FIRE DISTRICT LINE — F —

DENOTES COMMON OWNER
PARCEL NUMBER 10
ORIGINAL SUBD LOT NUMBER 10
TAX MAP BLOCK NUMBER (1)

TAX MAP PARCEL NUMBER 08.00-1-10
CALCULATED ACREAGE 20.5 A(c)
DEED ACREAGE 20.5 A
SCALED DIMENSION (FEET) 150 (s)
DEED DIMENSION (FEET) 150
COORDINATE LOCATOR •

1983 North American Datum
New York State Plane, Central Zone

THIS MAP WAS PRODUCED FOR TAX PURPOSES ONLY AND IS NOT TO BE REPRODUCED OR USED FOR SURVEYING OR CONVEYANCING

| | | | |
|---|---|---|---|
| 034.00 | 034.00 | TOWN | |
| 040.01 | | OF | |
| 040.03 | 040.04 | BARKER | |

TAX MAP
# TOWN OF NANTICOKE
BROOME COUNTY, NEW YORK

200 0 200 400 600
GRAPHIC SCALE - 1" = 200'

MAP DATE 5/25/1995

040.02