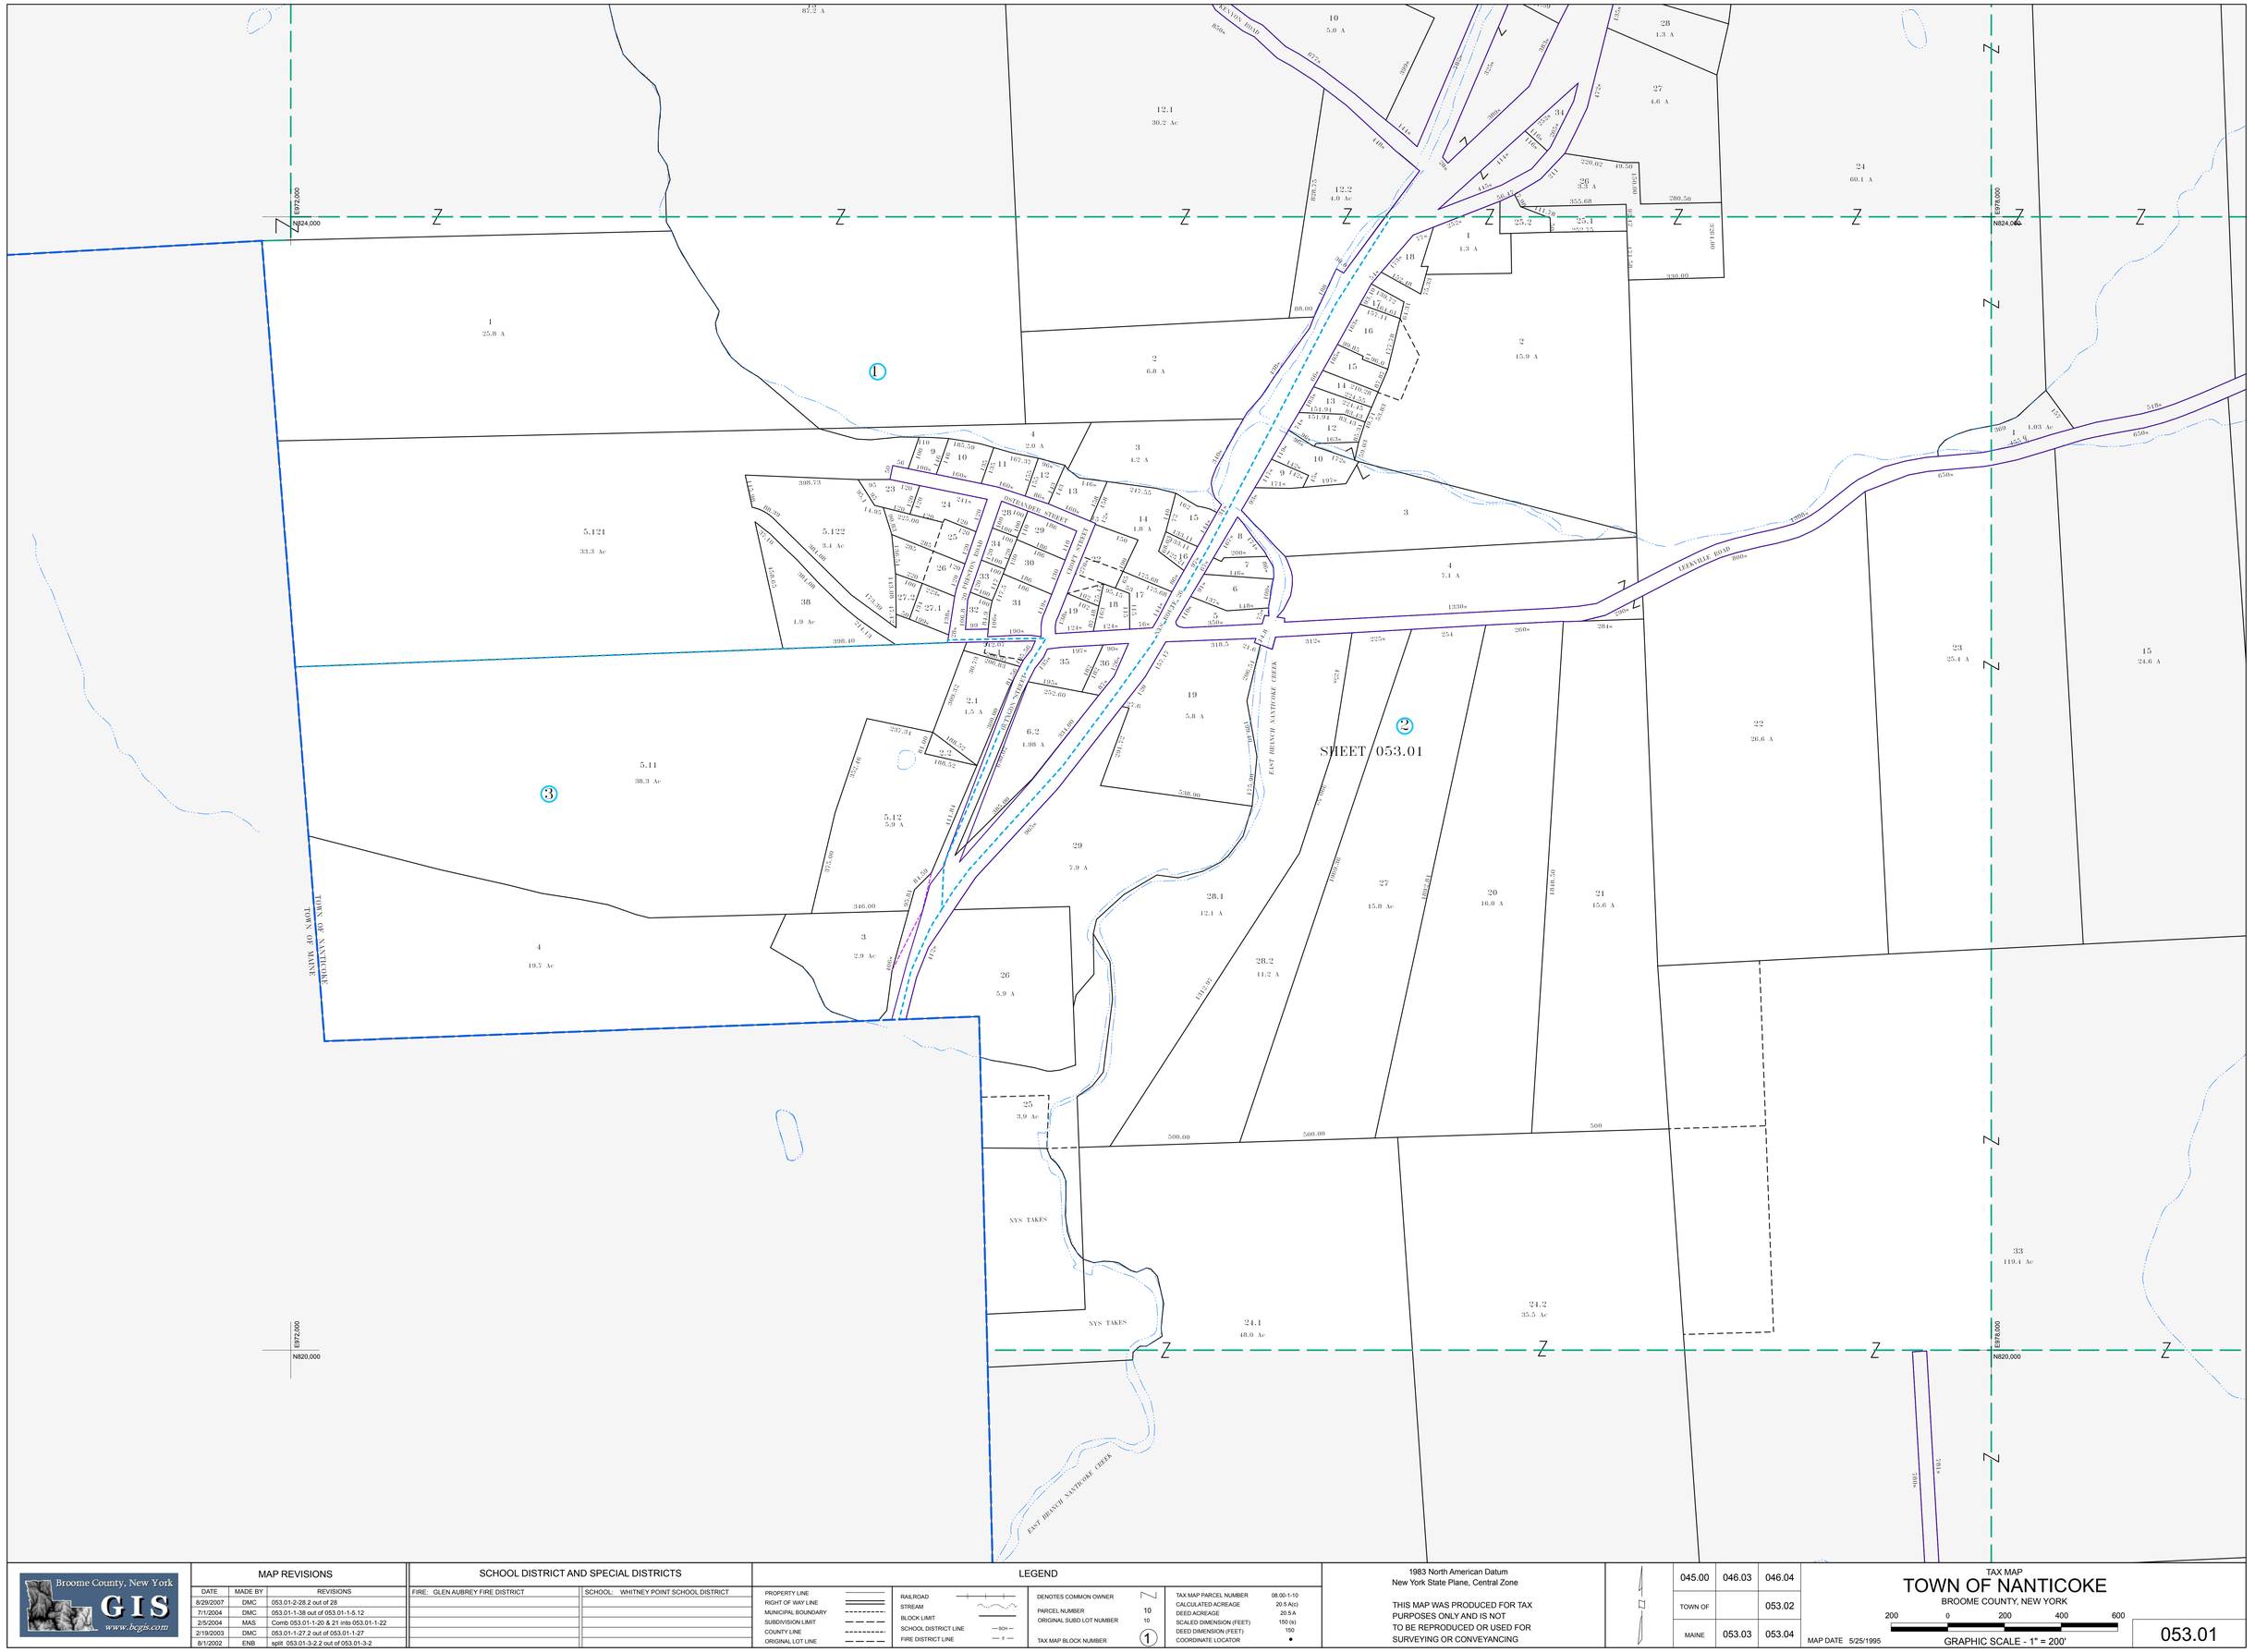

Broome County, New York GIS www.bcgis.com

MAP REVISIONS

DATE	MADE BY	REVISIONS
8/29/2007	DMC	053.01-2-28.2 out of 28
7/1/2004	DMC	053.01-1-38 out of 053.01-1-5.12
2/5/2004	MAS	Comb 053.01-1-20 & 21 into 053.01-1-22
2/19/2003	DMC	053.01-1-27.2 out of 053.01-1-27
8/1/2002	ENB	split 053.01-3-2.2 out of 053.01-3-2

SCHOOL DISTRICT AND SPECIAL DISTRICTS

FIRE: GLEN AUBREY FIRE DISTRICT	SCHOOL: WHITNEY POINT SCHOOL DISTRICT

LEGEND

PROPERTY LINE
RIGHT OF WAY LINE
MUNICIPAL BOUNDARY
SUBDIVISION LIMIT
COUNTY LINE
ORIGINAL LOT LINE
RAILROAD
STREAM
BLOCK LIMIT
SCHOOL DISTRICT LINE — SCH —
FIRE DISTRICT LINE — F —

DENOTES COMMON OWNER
PARCEL NUMBER 10
ORIGINAL SUBD LOT NUMBER 10
TAX MAP BLOCK NUMBER (1)

TAX MAP PARCEL NUMBER 08.00-1-10
CALCULATED ACREAGE 20.5 A(s)
DEED ACREAGE 20.5 A
SCALED DIMENSION (FEET) 150 (s)
DEED DIMENSION (FEET) 150
COORDINATE LOCATOR •

1983 North American Datum
New York State Plane, Central Zone

THIS MAP WAS PRODUCED FOR TAX PURPOSES ONLY AND IS NOT TO BE REPRODUCED OR USED FOR SURVEYING OR CONVEYANCING

045.00	046.03	046.04
TOWN OF		053.02
MAINE	053.03	053.04

TAX MAP
TOWN OF NANTICOKE
BROOME COUNTY, NEW YORK

MAP DATE 5/25/1995

200 0 200 400 600
GRAPHIC SCALE - 1" = 200'

053.01