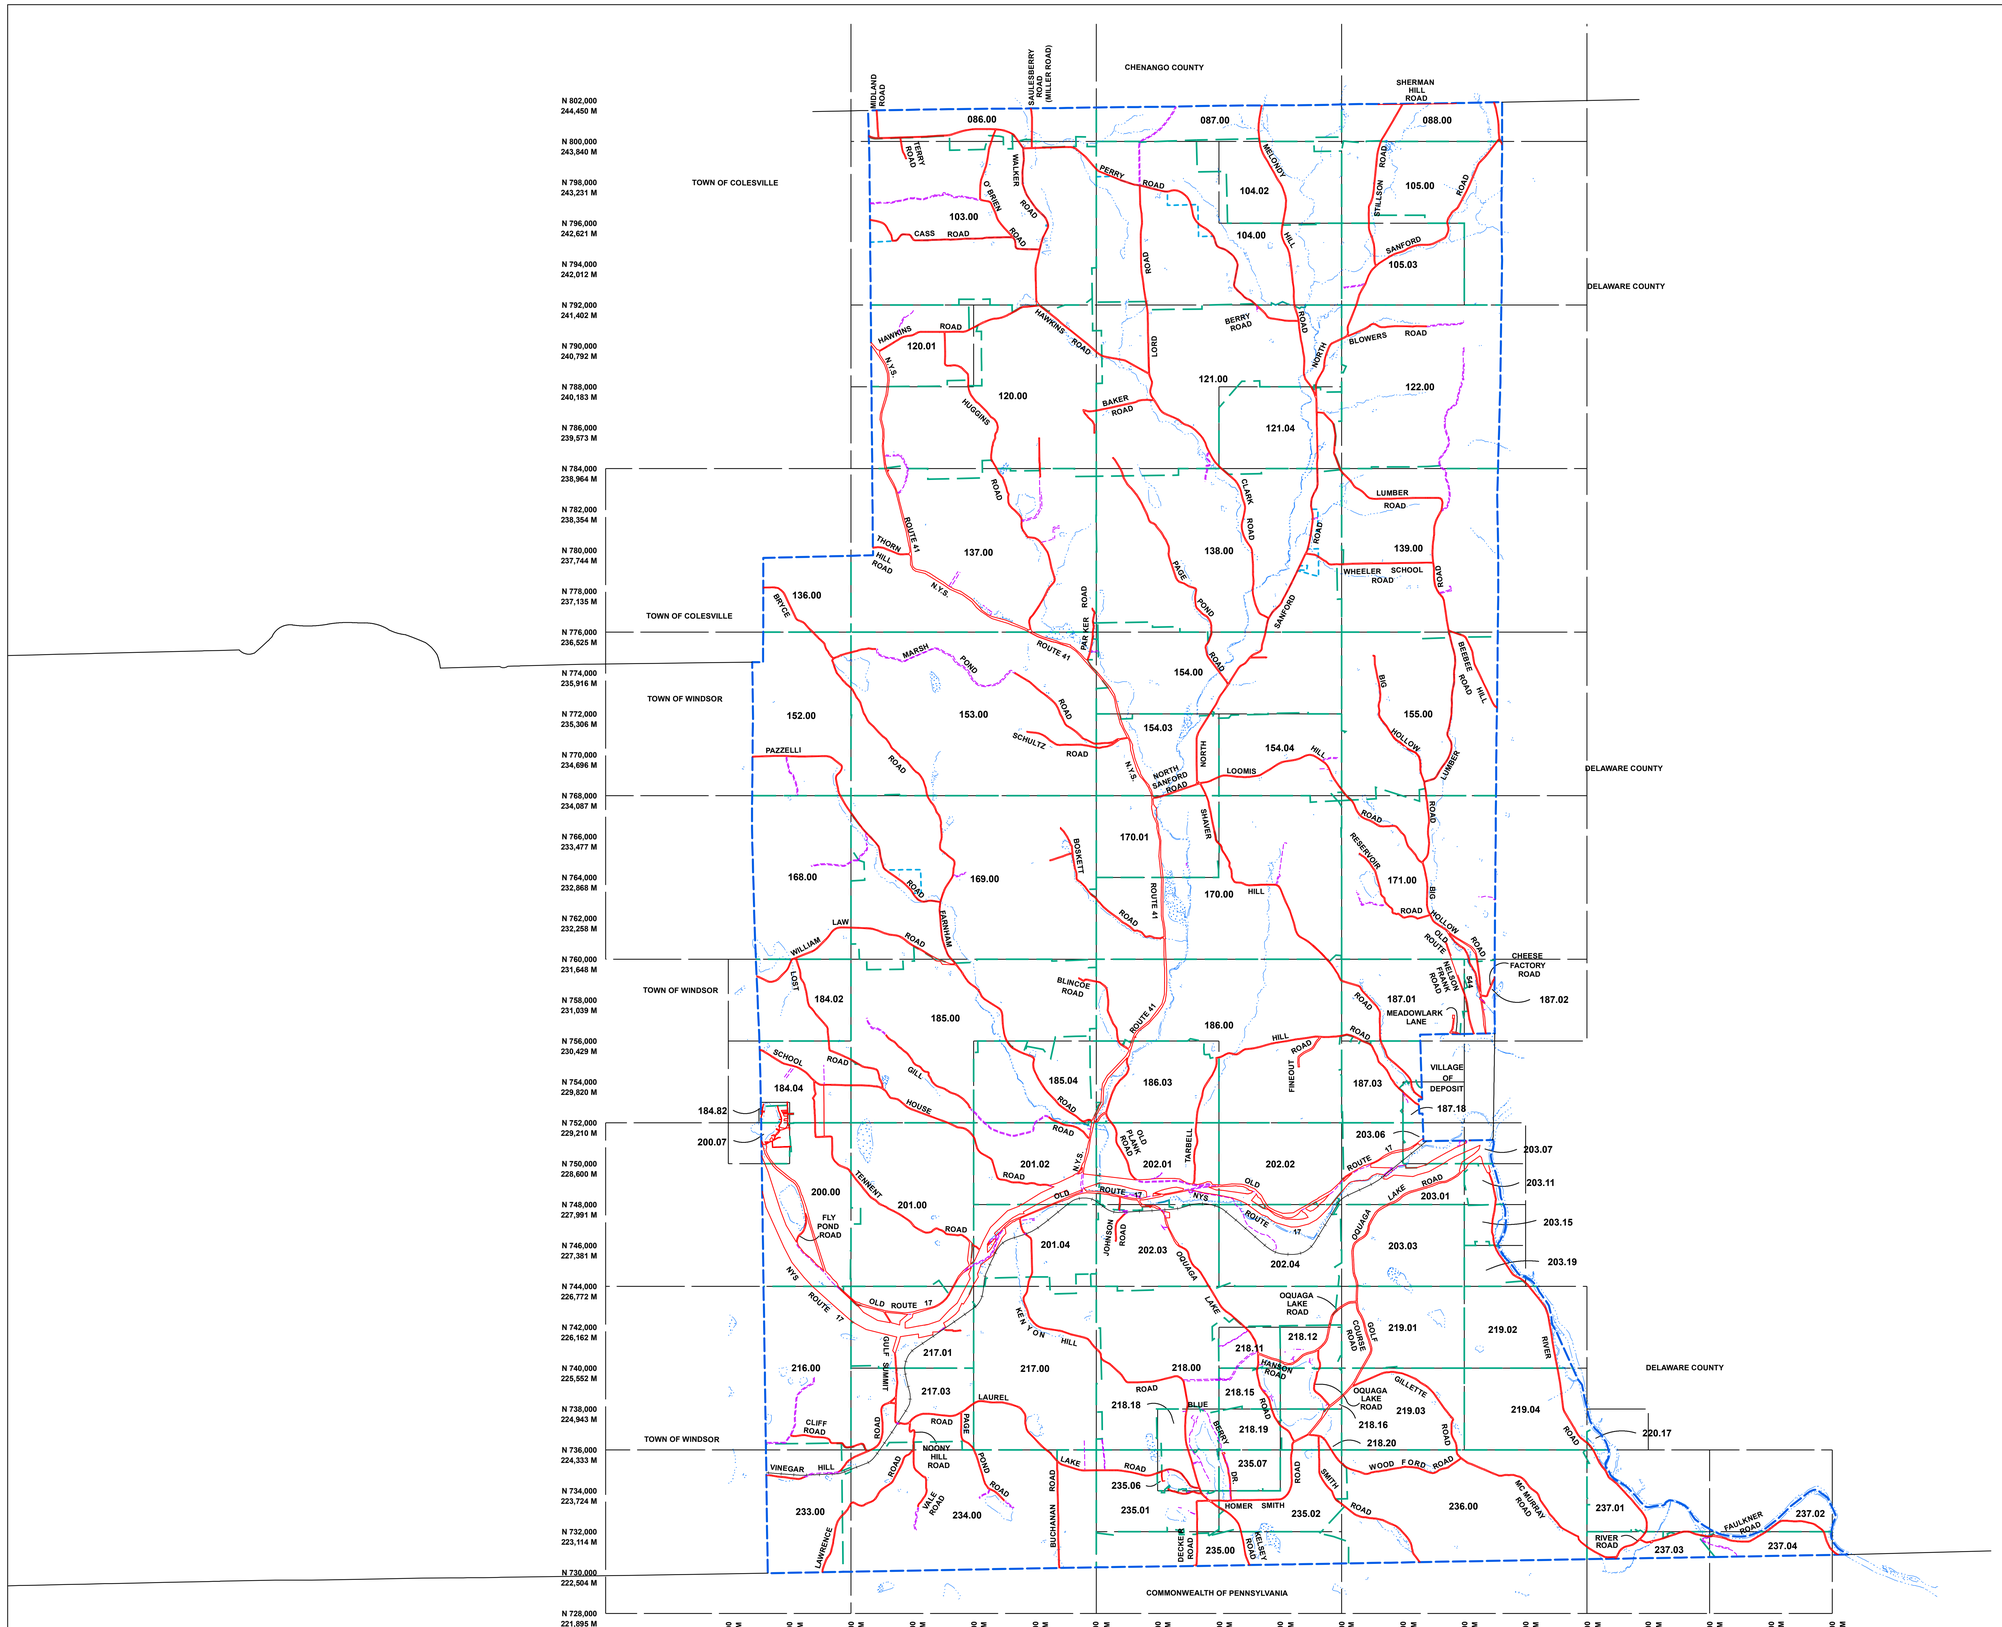

Broome County, New York GIS www.bcgis.com

MAP REVISIONS		
DATE	MADE BY	REVISIONS

SCHOOL DISTRICT AND SPECIAL DISTRICTS	
FIRE:	SCHOOL:

LEGEND

PROPERTY LINE	RAILROAD	DENOTES COMMON OWNER		TAX MAP PARCEL NUMBER	08.00-1-10
RIGHT OF WAY LINE	STREAM	PARCEL NUMBER	10	CALCULATED ACREAGE	20.5 A(c)
MUNICIPAL BOUNDARY	BLOCK LIMIT	ORIGINAL SUBD LOT NUMBER	10	DEED ACREAGE	20.5 A
SUBDIVISION LIMIT	SCHOOL DISTRICT LINE —SCH—	TAX MAP BLOCK NUMBER	(1)	SCALED DIMENSION (FEET)	150 (e)
COUNTY LINE	FIRE DISTRICT LINE —F—			DEED DIMENSION (FEET)	150
ORIGINAL LOT LINE				COORDINATE LOCATOR	•

1983 North American Datum
New York State Plane, Central Zone

THIS MAP WAS PRODUCED FOR TAX PURPOSES ONLY AND IS NOT TO BE REPRODUCED OR USED FOR SURVEYING OR CONVEYANCING

TAX MAP
TOWN OF SANFORD
BROOME COUNTY, NEW YORK

MAP DATE 04/18/95

3000 0 3000 6000 9000
GRAPHIC SCALE - 1" = 3000'

INDEX