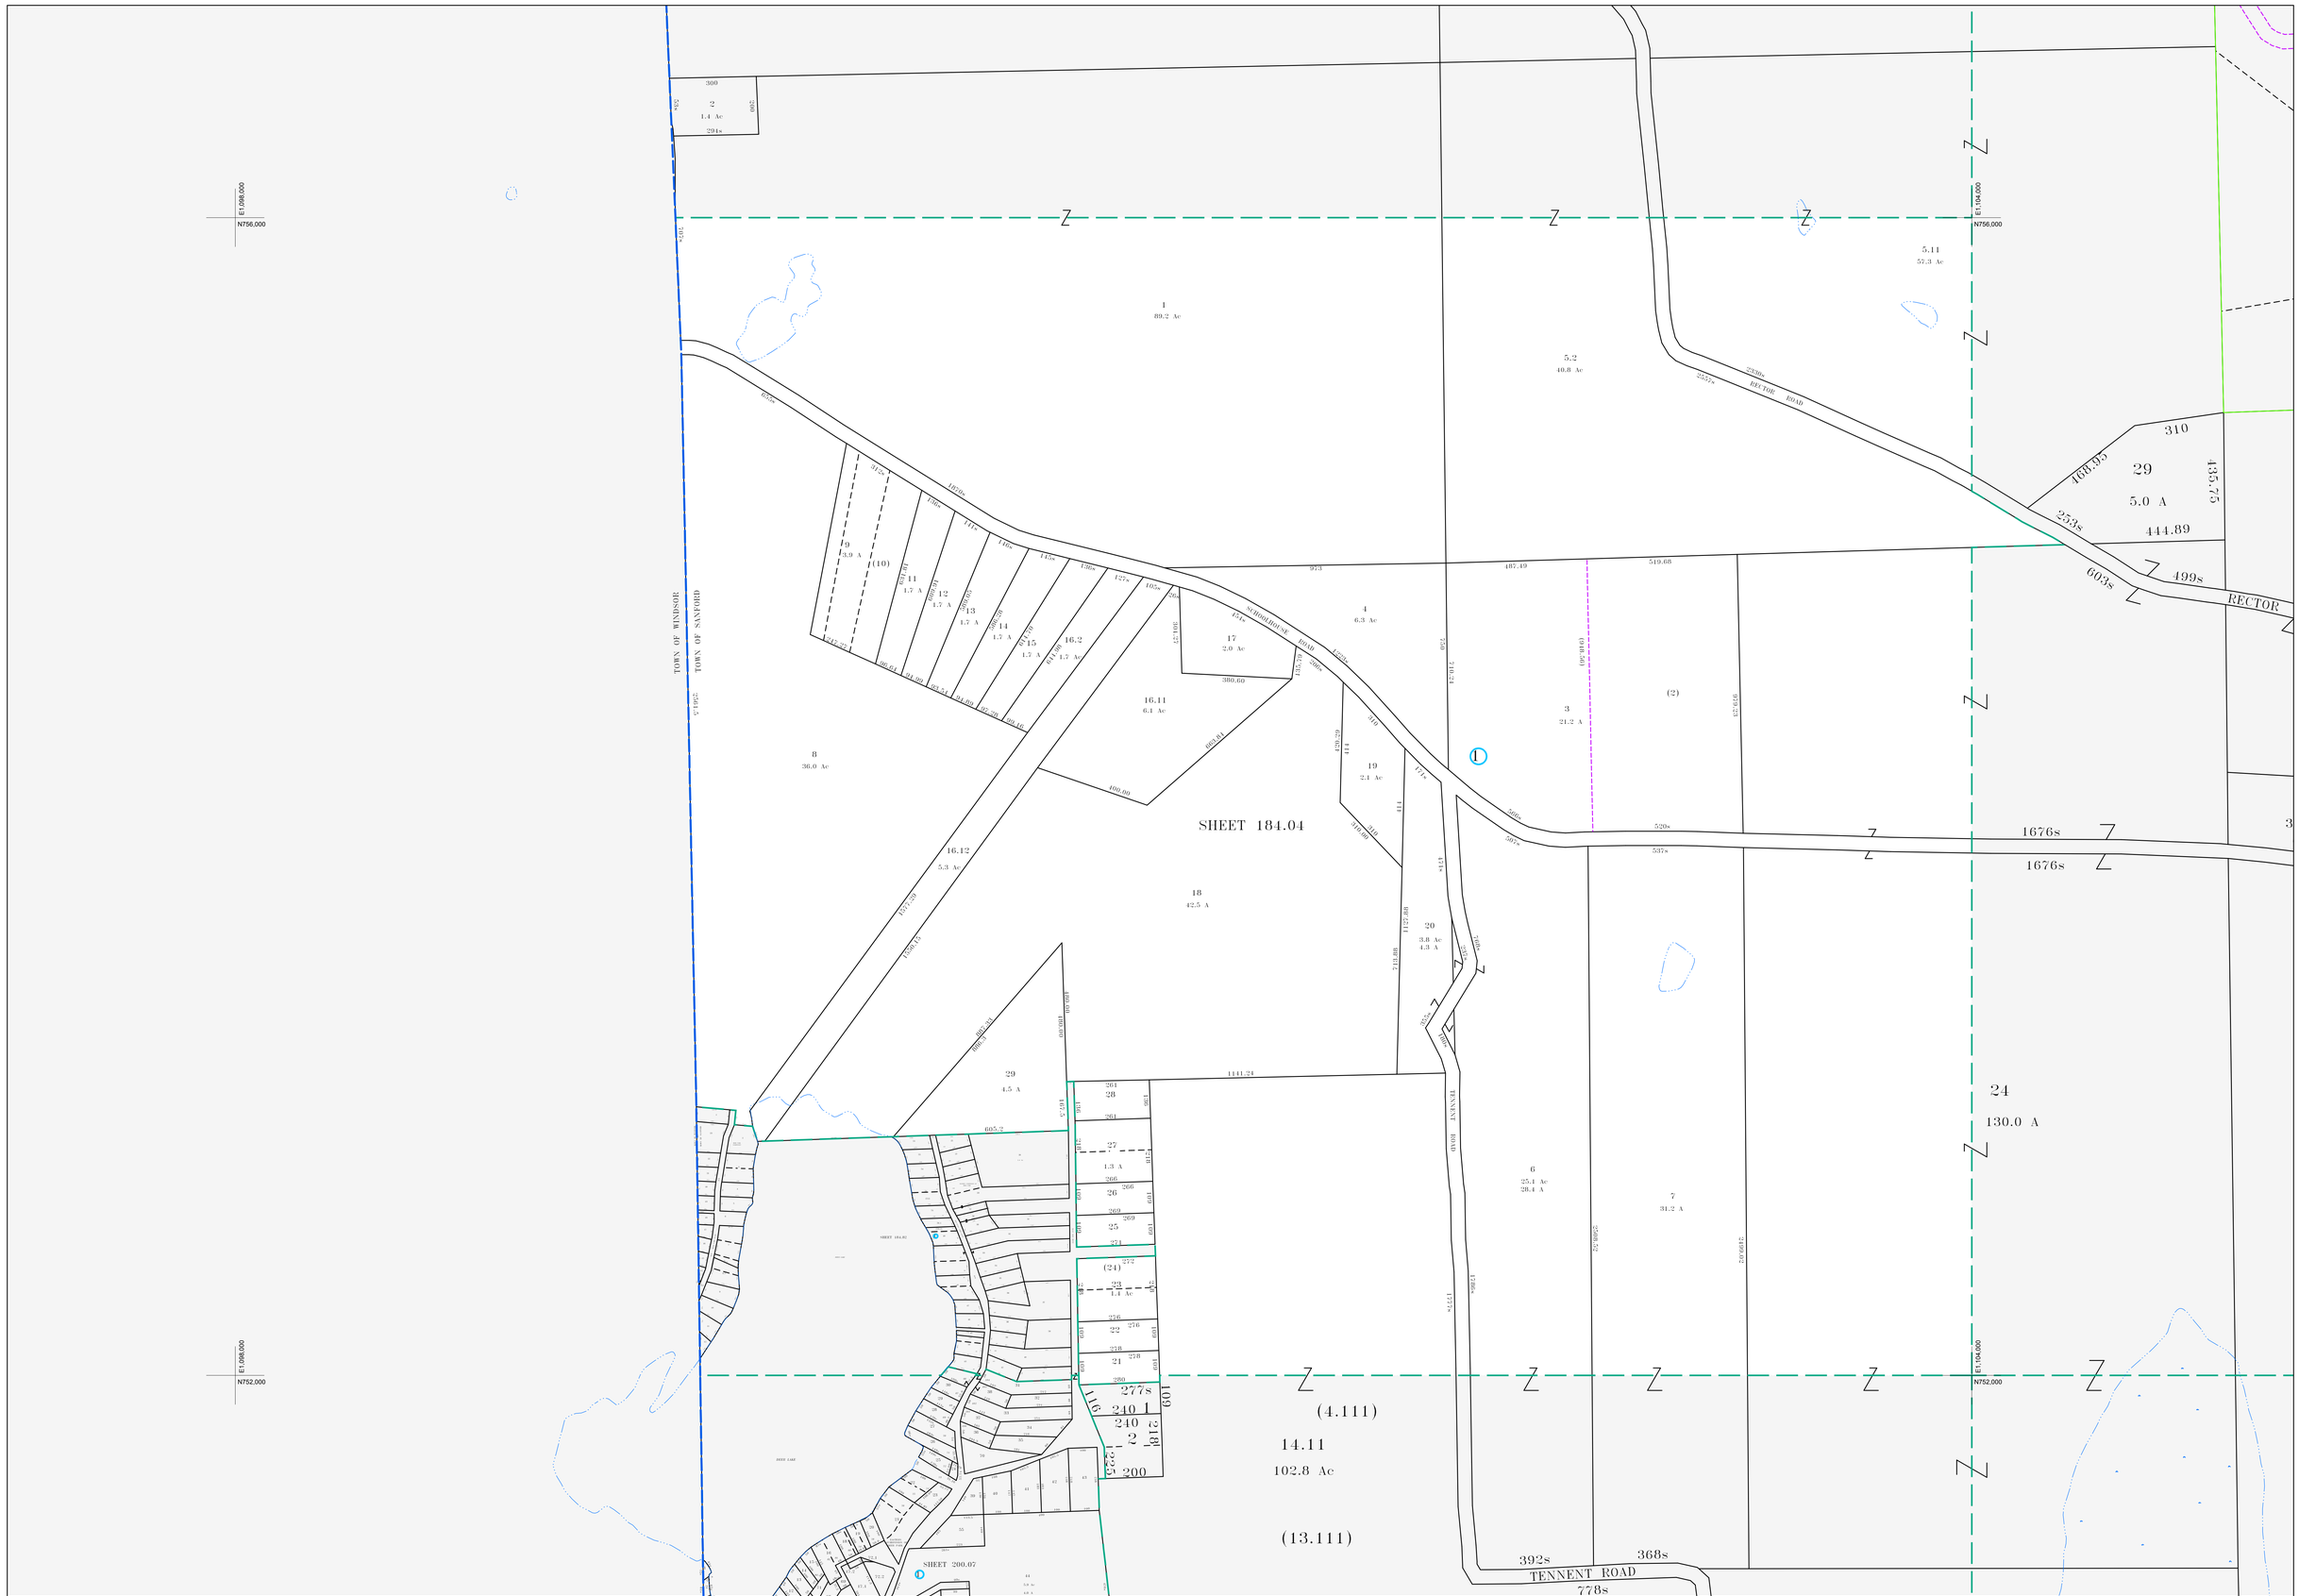

Broome County, New York GIS www.bcgis.com

MAP REVISIONS

DATE	MADE BY	REVISIONS
8/8/2011	DMC	184.04-1-16.2,16.12 out of 16
10/26/2010	DMC	185.00-1-29 out of 184.04-115.1
2/12/2008	DMC	184.04-1-24 c/i 184.04-1-23
12/14/2004	MAS	Comb 184.04-1-2 into 184.04-1-3
7/2/2004	DMC	184.04-1-5.2 out of 5

SCHOOL DISTRICT AND SPECIAL DISTRICTS

FIRE: DEPOSIT FIRE DISTRICT

SCHOOL: WINDSOR SCHOOL DISTRICT

LEGEND

PROPERTY LINE
RIGHT OF WAY LINE
MUNICIPAL BOUNDARY
SUBDIVISION LIMIT
COUNTY LINE
ORIGINAL LOT LINE
RAILROAD
STREAM
BLOCK LIMIT
SCHOOL DISTRICT LINE
FIRE DISTRICT LINE
DENOTES COMMON OWNER
PARCEL NUMBER 10
ORIGINAL SUBD LOT NUMBER 10
TAX MAP BLOCK NUMBER 1
TAX MAP PARCEL NUMBER 08.00-1-10
CALCULATED ACREAGE 20.5 A(s)
DEED ACREAGE 20.5 A
SCALED DIMENSION (FEET) 150 (s)
DEED DIMENSION (FEET) 150
COORDINATE LOCATOR

1983 North American Datum
New York State Plane, Central Zone

THIS MAP WAS PRODUCED FOR TAX PURPOSES ONLY AND IS NOT TO BE REPRODUCED OR USED FOR SURVEYING OR CONVEYANCING

TOWN	184.02	185.00
OF		185.00
WINDSOR	184.82	201.00

MAP DATE 4/18/1995

TAX MAP
TOWN OF SANFORD
BROOME COUNTY, NEW YORK

200 0 200 400 600
GRAPHIC SCALE - 1" = 200'

184.04