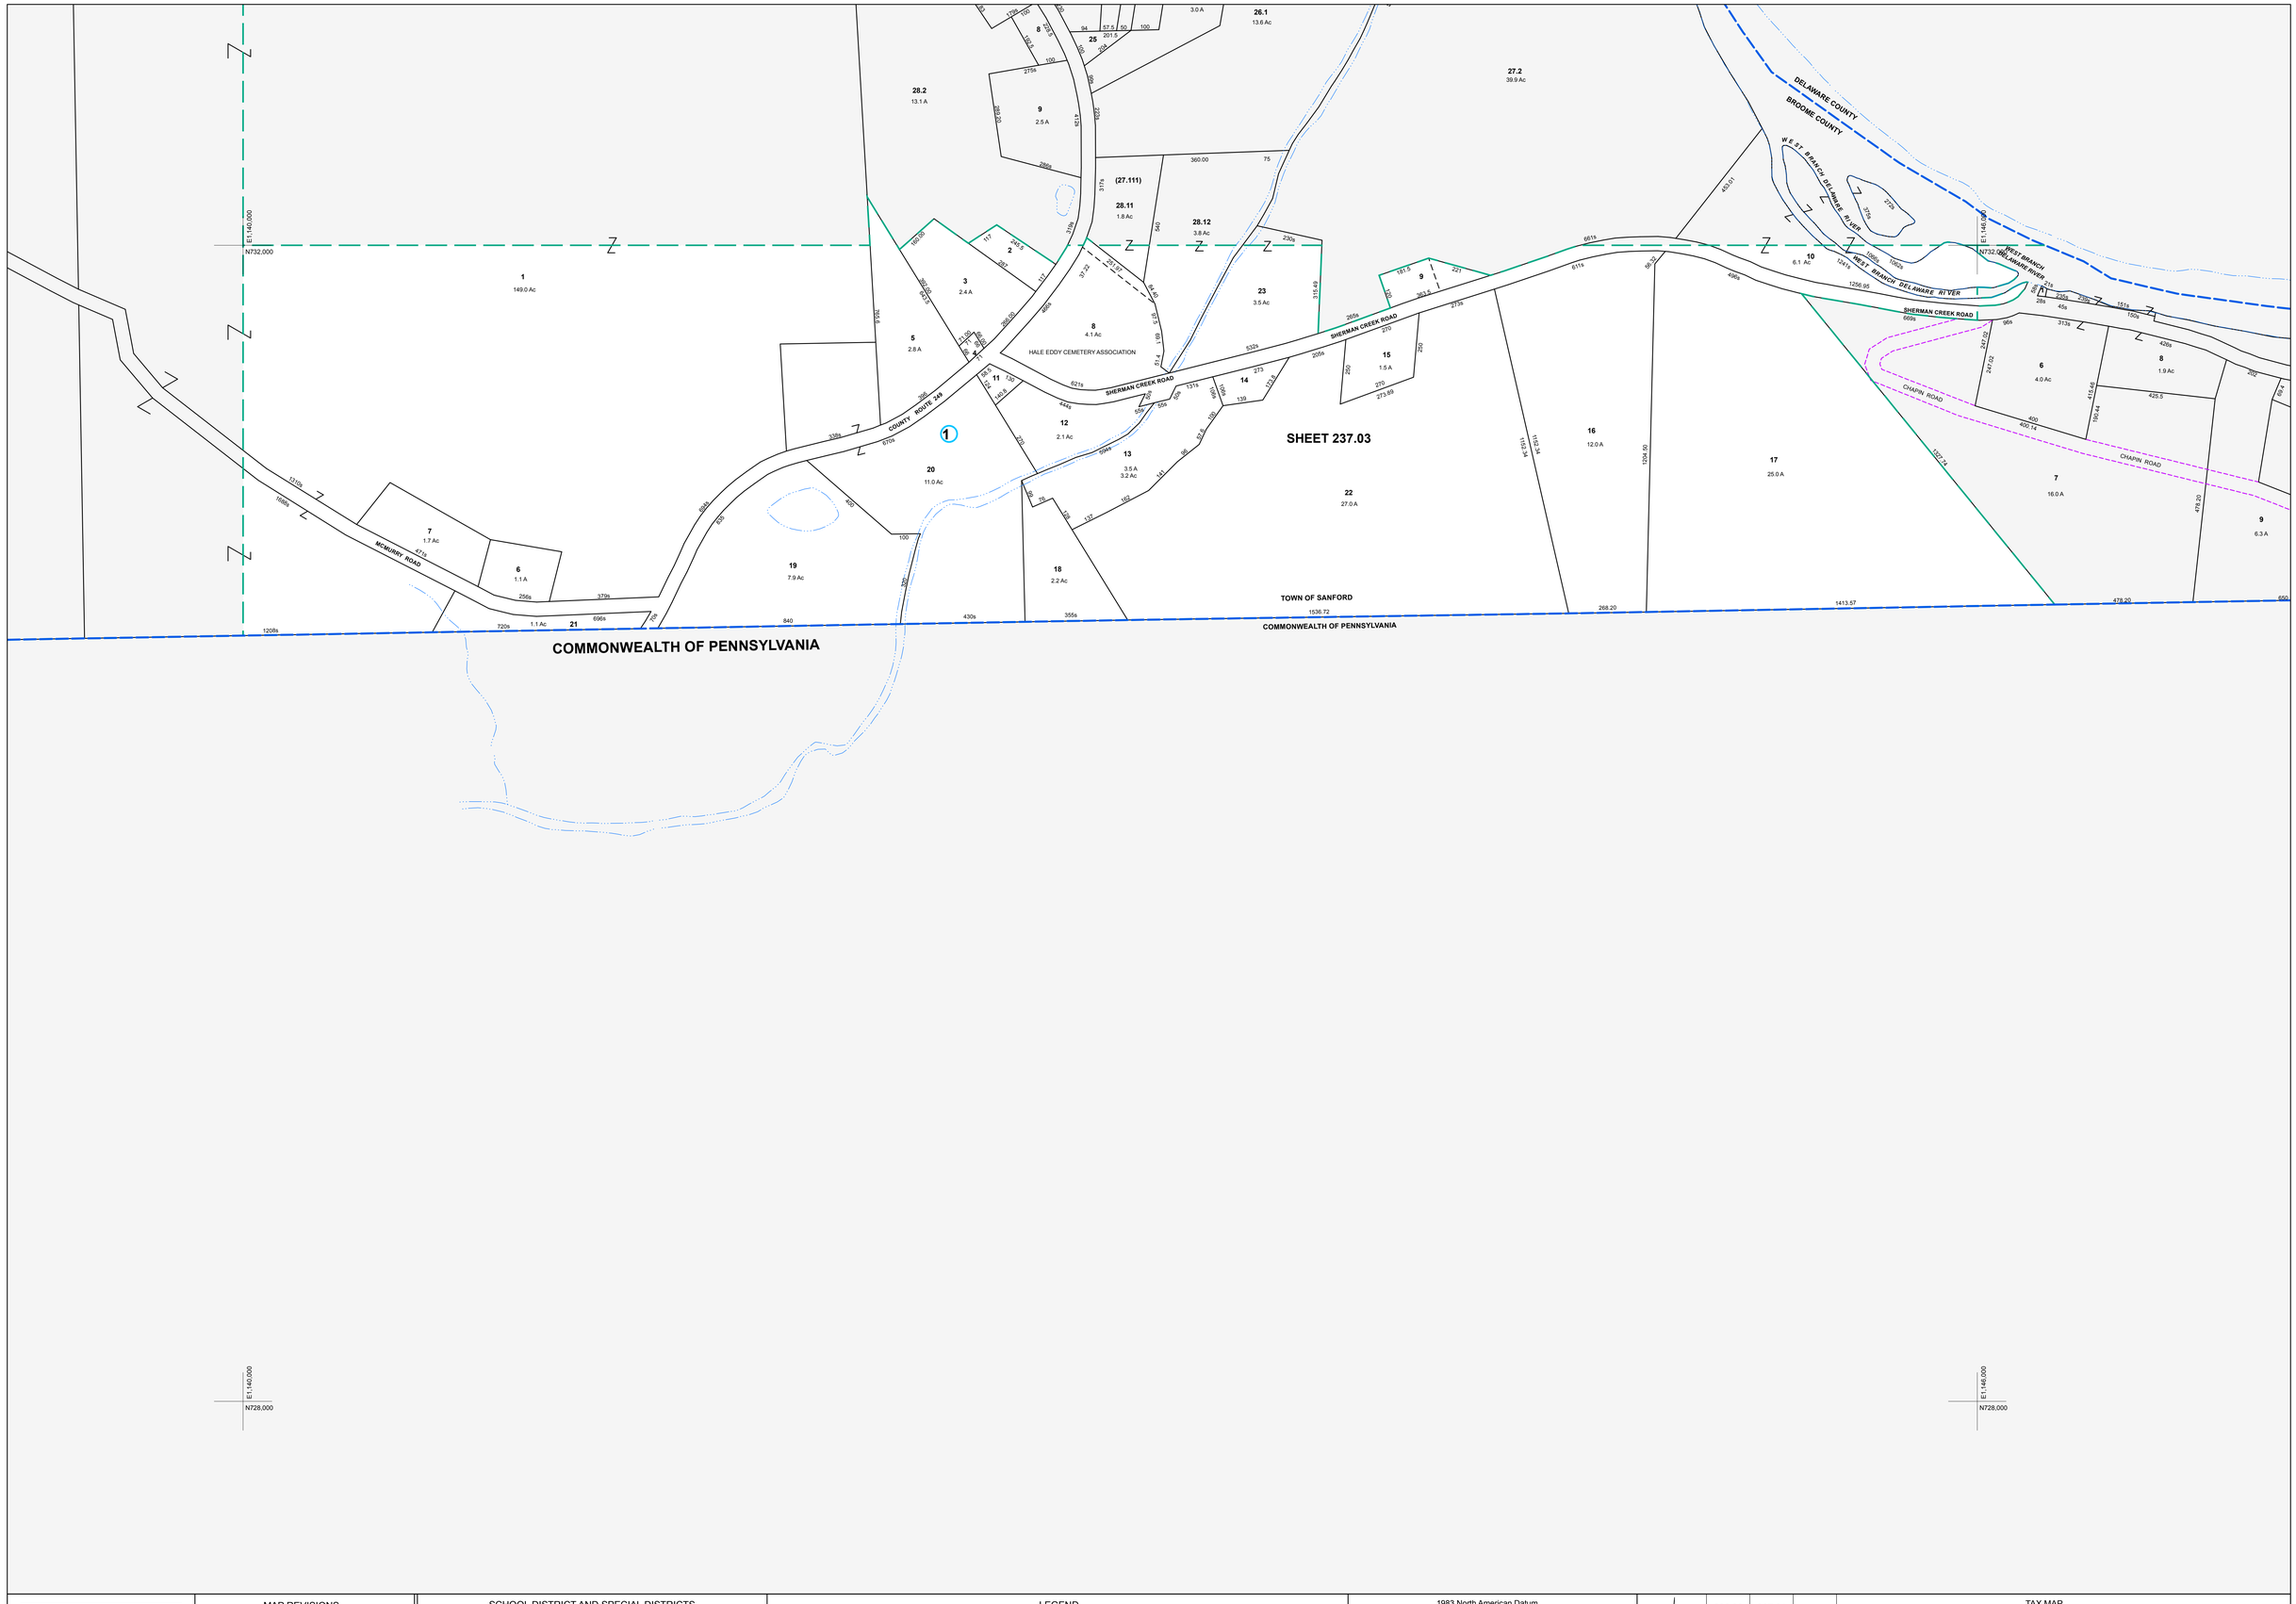

Broome County, New York GIS www.bcgis.com

MAP REVISIONS		
DATE	MADE BY	REVISIONS
9/3/2002	ENB	split 237.03-1-23 out of 237.01-1-27.11
9/13/2001	ENB	COMBINE P.O. 237.01-1-27.1 INTO 237.03-1-8
4/2/1999	TR	BROOME CO. TAKES 0.04A. FOR SHERMAN
4/2/1999	TR	CREEK RD.

SCHOOL DISTRICT AND SPECIAL DISTRICTS

FIRE: DEPOSIT FIRE DISTRICT

SCHOOL: DEPOSIT SCHOOL DISTRICT

LEGEND

PROPERTY LINE
RIGHT OF WAY LINE
MUNICIPAL BOUNDARY
SUBDIVISION LIMIT
COUNTY LINE
ORIGINAL LOT LINE
RAILROAD
STREAM
BLOCK LIMIT
SCHOOL DISTRICT LINE — SCH —
FIRE DISTRICT LINE — F —
DENOTES COMMON OWNER
PARCEL NUMBER 10
ORIGINAL SUBD LOT NUMBER 10
TAX MAP BLOCK NUMBER 1
TAX MAP PARCEL NUMBER 08.00-1-10
CALCULATED ACREAGE 20.5 A(c)
DEED ACREAGE 20.5 A
SCALED DIMENSION (FEET) 150 (s)
DEED DIMENSION (FEET) 150
COORDINATE LOCATOR •

1983 North American Datum
New York State Plane, Central Zone

THIS MAP WAS PRODUCED FOR TAX PURPOSES ONLY AND IS NOT TO BE REPRODUCED OR USED FOR SURVEYING OR CONVEYANCING

236.00	237.01	DELAWARE
236.00		237.04
COMMON-WEALTH	OF	PA

TAX MAP
TOWN OF SANFORD
BROOME COUNTY, NEW YORK

200 0 200 400 600

MAP DATE 4/18/1995

GRAPHIC SCALE - 1" = 200'

237.03