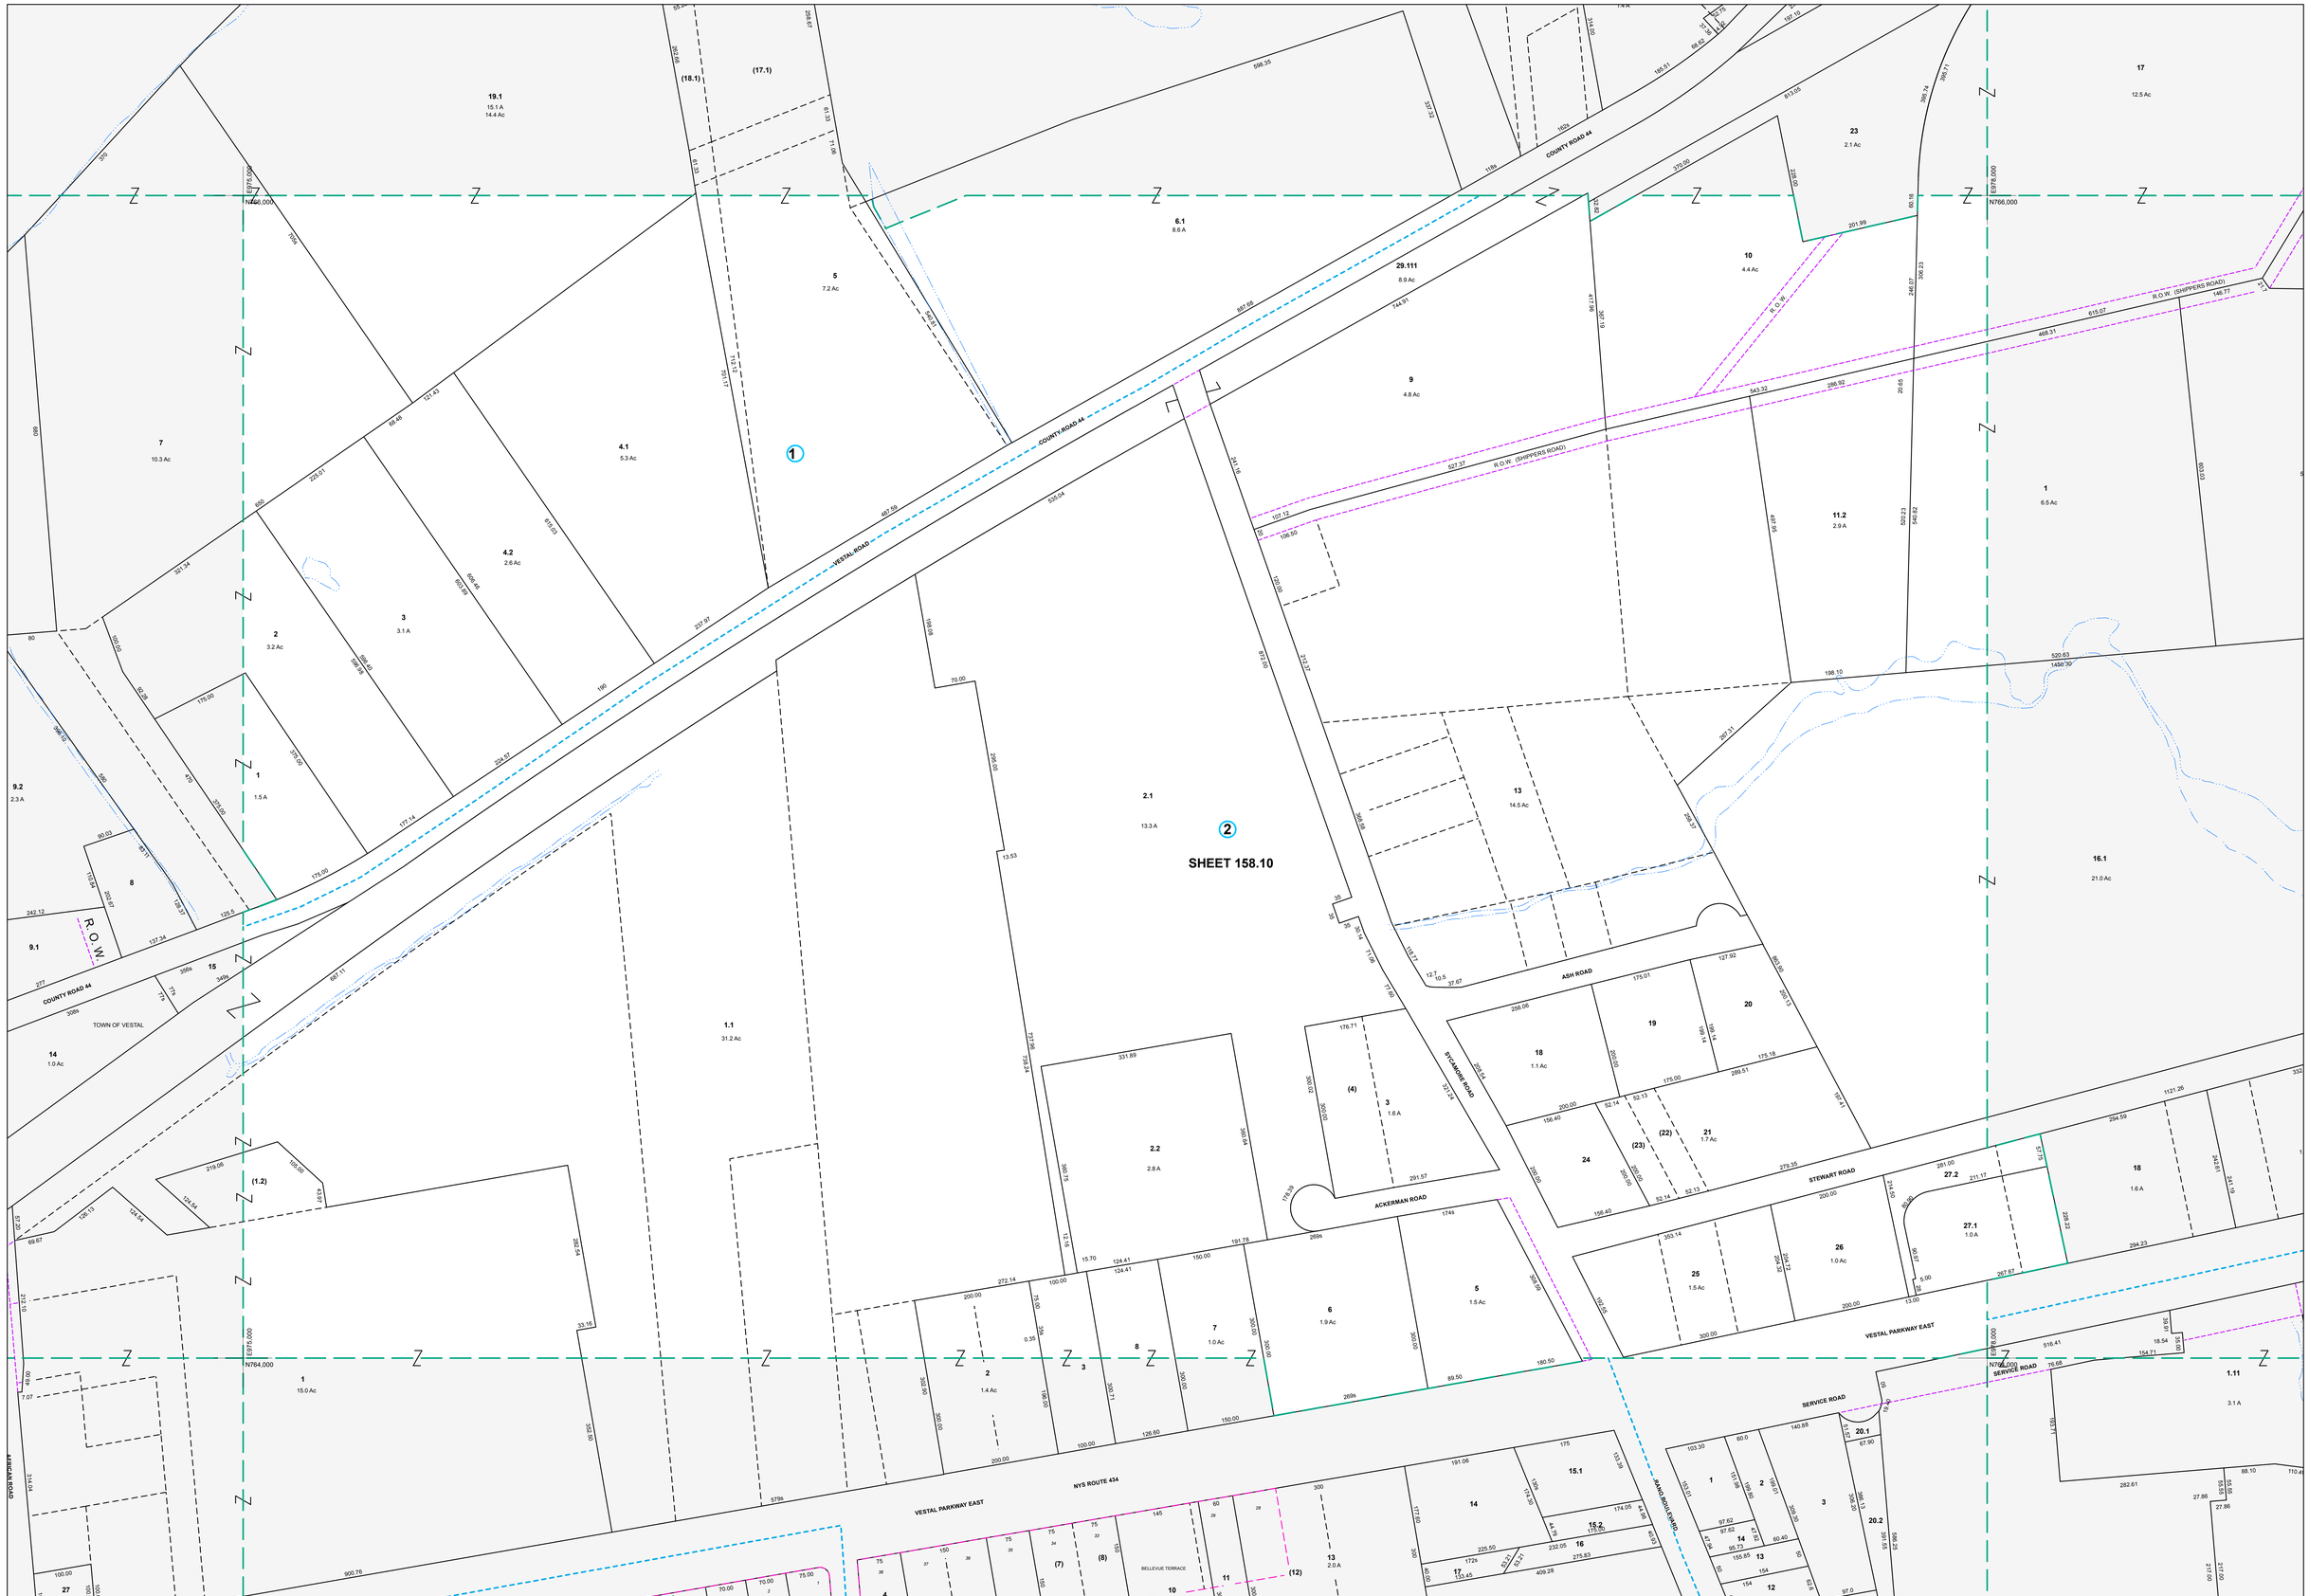

Broome County, New York GIS www.bcgis.com

MAP REVISIONS

DATE	MADE BY	REVISIONS
5/24/2006	DC	158.10-1-4.2 out of 4
9/1/2004	MAS	Comb. 158.10-2-22 & 23 into 158.10-2-21
6/28/2002	ENB	comb. 158.06-1-17.1 & 18.1 into 158.10-1-5
6/28/2002	ENB	comb. P/o/ 158.06-1-16.111 into 158.06-1-25
6/28/2002	ENB	comb. P/o 158.10-1-6, p/o 158.06-1-16.11

SCHOOL DISTRICT AND SPECIAL DISTRICTS

FIRE: VESTAL FIRE DISTRICT

SCHOOL: VESTAL SCHOOL DISTRICT

LEGEND

PROPERTY LINE
RIGHT OF WAY LINE
MUNICIPAL BOUNDARY
SUBDIVISION LIMIT
COUNTY LINE
ORIGINAL LOT LINE
RAILROAD
STREAM
BLOCK LIMIT
SCHOOL DISTRICT LINE — SCH —
FIRE DISTRICT LINE — F —

DENOTES COMMON OWNER
PARCEL NUMBER 10
ORIGINAL SUBD LOT NUMBER 10
TAX MAP BLOCK NUMBER 1

TAX MAP PARCEL NUMBER 08.00-1-10
CALCULATED ACREAGE 20.5 A(c)
DEED ACREAGE 20.5 A
SCALED DIMENSION (FEET) 150 (n)
DEED DIMENSION (FEET) 150
COORDINATE LOCATOR ●

1983 North American Datum
New York State Plane, Central Zone

THIS MAP WAS PRODUCED FOR TAX PURPOSES ONLY AND IS NOT TO BE REPRODUCED OR USED FOR SURVEYING OR CONVEYANCING

158.06	158.06	158.07
158.09		158.11
158.13	158.14	158.15

MAP DATE 7/31/1995

TAX MAP
TOWN OF VESTAL
BROOME COUNTY, NEW YORK

100 0 100 200 300
GRAPHIC SCALE - 1" = 100'

158.10