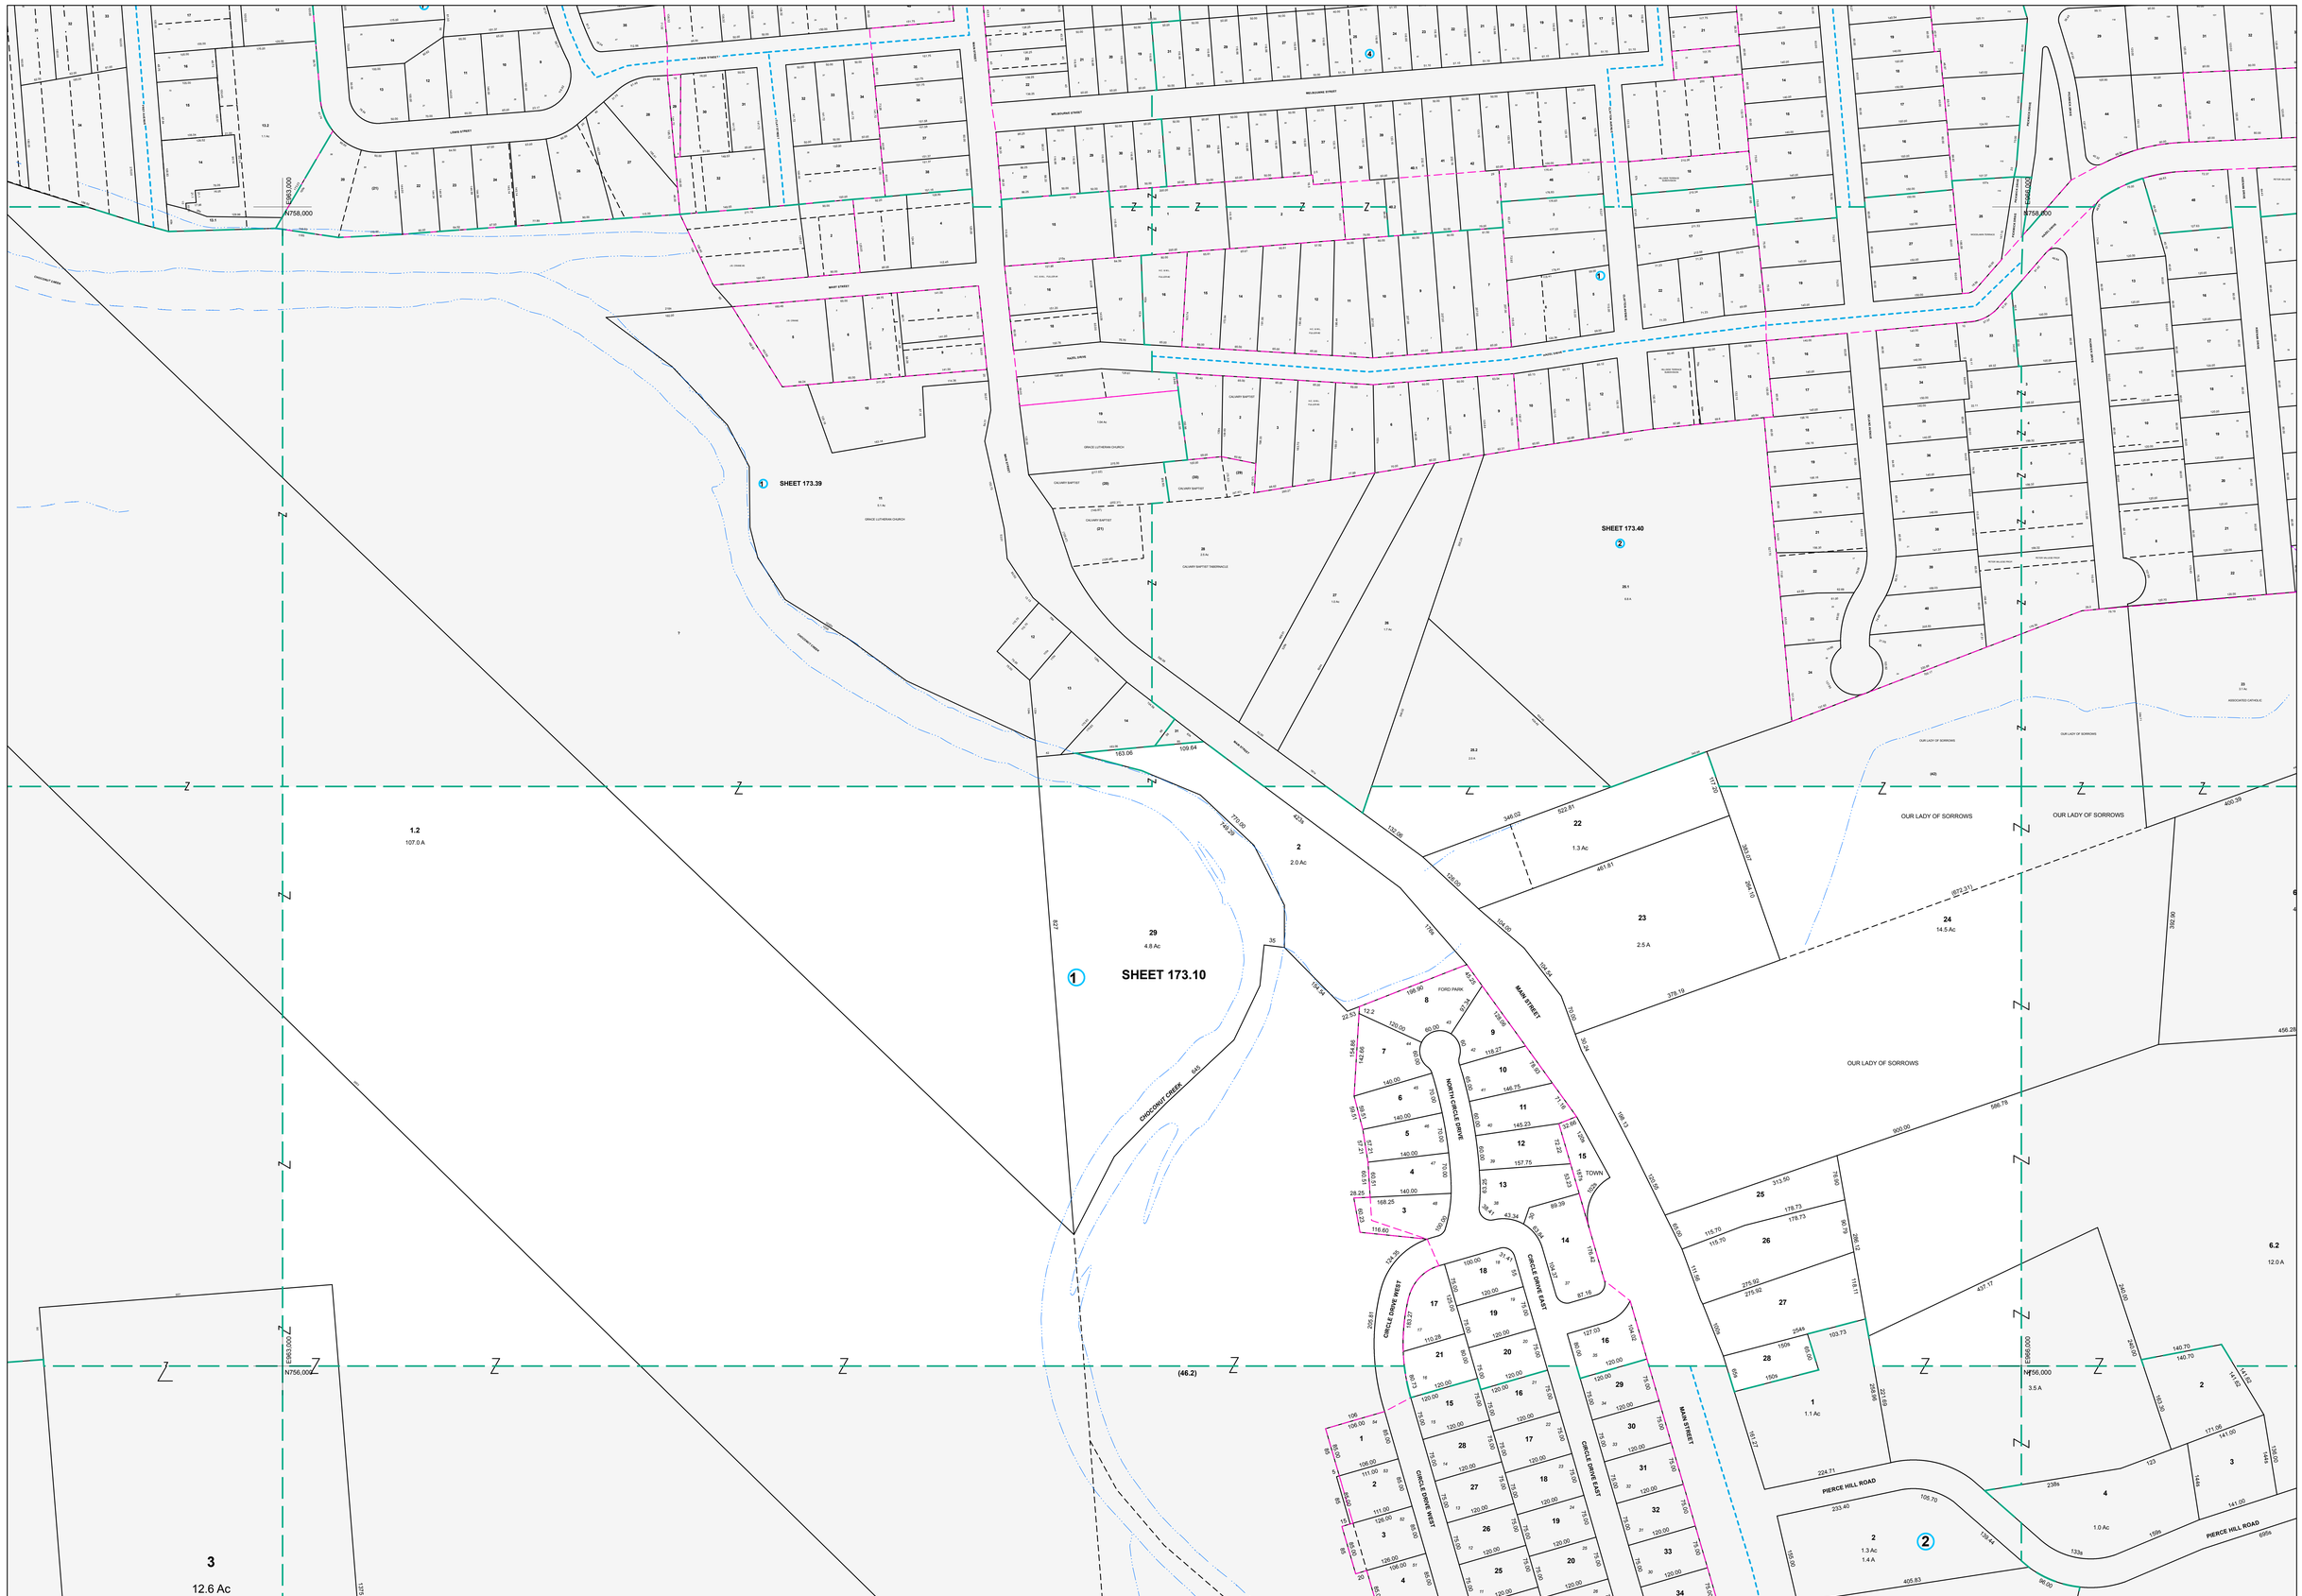

Broome County, New York GIS www.bcgis.com

MAP REVISIONS

DATE	MADE BY	REVISIONS
3/2/2009	ENB	173.40-2-42 c/l 173.10-1-24
3/28/2005	MAS	Comb 173.14-1-38, 44.12, & 46.2 and
3/28/2005	MAS	173.30-1-35.2 into 173.10-1-1.2
9/10/2002	ENB	split 173.10-1-29 out of 173.14-1-44.11
9/10/2002	ENB	changed 173.10-1-1.1 to 173.14-1-45

SCHOOL DISTRICT AND SPECIAL DISTRICTS

FIRE: VESTAL FIRE DISTRICT

SCHOOL: VESTAL SCHOOL DISTRICT

LEGEND

PROPERTY LINE
RIGHT OF WAY LINE
MUNICIPAL BOUNDARY
SUBDIVISION LIMIT
COUNTY LINE
ORIGINAL LOT LINE

RAILROAD
STREAM
BLOCK LIMIT
SCHOOL DISTRICT LINE — SCH —
FIRE DISTRICT LINE — F —

DENOTES COMMON OWNER
PARCEL NUMBER 10
ORIGINAL SUBD LOT NUMBER 10
TAX MAP BLOCK NUMBER 1

TAX MAP PARCEL NUMBER 08.00-1-10
CALCULATED ACREAGE 20.5 A(c)
DEED ACREAGE 20.5 A
SCALED DIMENSION (FEET) 150 (s)
DEED DIMENSION (FEET) 150
COORDINATE LOCATOR ●

1983 North American Datum
New York State Plane, Central Zone

THIS MAP WAS PRODUCED FOR TAX PURPOSES ONLY AND IS NOT TO BE REPRODUCED OR USED FOR SURVEYING OR CONVEYANCING

173.38	173.39	173.41
173.46		173.11
173.03	173.14	173.15

TAX MAP
TOWN OF VESTAL
BROOME COUNTY, NEW YORK

100 0 100 200 300
GRAPHIC SCALE - 1" = 100'

MAP DATE 7/31/1995

173.10